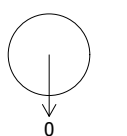
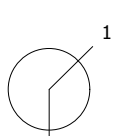
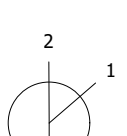
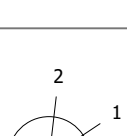
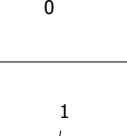
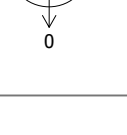
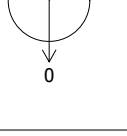
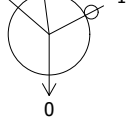
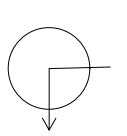
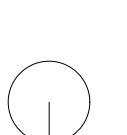
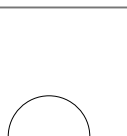
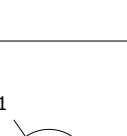
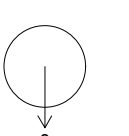
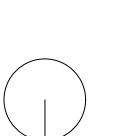
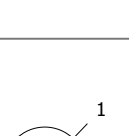
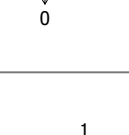
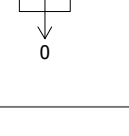
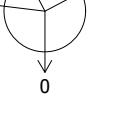
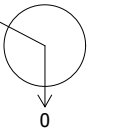
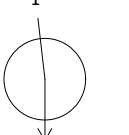
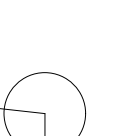
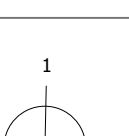
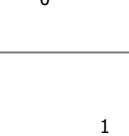
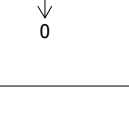
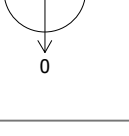
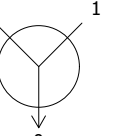
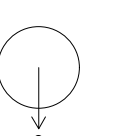
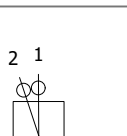
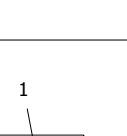
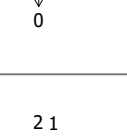
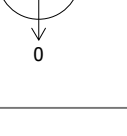
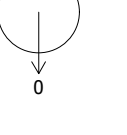
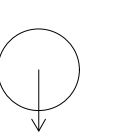
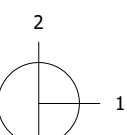











NETWORK SERVING OUTFALL 1 (SOAKAWAY REF CS1)								
Manhole Number	Cover Level	Connections	Pipe			Manhole Size	Types	
Coordinates	Depth To Soffit		Code	Inverts	Diams		Manhole	Cover
S1.01	15.165							
E. 507536.227	0.815					450	3A	B125
N. 104002.409			0	7.000	14.350	150		
S1.02	15.065		1	7.000	14.100	150		
E. 507533.406	0.885		0	7.001	14.030	150		
N. 104005.229			0	8.000	14.000	150		
S1.03	15.065		1	7.001	13.930	150		
E. 507527.824	0.985		0	7.002	13.930	150		
N. 104005.204			1	10.000	13.770	150		
S1.04	15.065		2	7.003	13.700	150		
E. 507503.931	1.215		0	7.004	13.700	150		
N. 104005.229			1	7.004	13.510	150		
S1.05	15.119		1	7.004				
E. 507495.288	1.459		0	7.005	13.510	150		
N. 104004.201			1	7.005	13.410	150		
S1.06	15.052		1	7.005				
E. 507487.387	1.492		0	7.006	13.410	150		
N. 104001.677			1	11.000	14.170	150		
S1.07	14.960		2	7.006	13.310	150		
E. 507483.083	1.505		0	7.007	13.230	225		
N. 103996.684			1	7.007	13.080	225		
S1.08	14.925		1	7.007				
E. 507460.868	1.570		0	7.008	11.870	225		
N. 103996.684			1	15.141				
S1.09	15.141		0	8.000	14.350	150		
E. 507529.656	0.741		0	9.000	14.520	150		
N. 104003.071			1	9.000	14.420	150		
S1.10	15.148		1	9.000				
E. 507517.110	0.478		0	9.001	14.350	150		
N. 104002.879			1	15.148				
S1.11	15.148		1	9.001				
E. 507513.571	0.648		0	10.000	14.020	150		
N. 104002.879			1	15.164				
S1.12	15.164		0	10.000				
E. 507505.761	0.994		0					
N. 104003.074								

Manhole Number	Cover Level	Connections	Pipe			Manhole Size	Types	
Coordinates	Depth To Soffit		Code	Inverts	Diams		Manhole	Cover
S1.13	15.090							
E. 507486.876	0.570					450	3A	B125
N. 103997.180			0	12.000	14.370	150		
S1.14	15.050							
E. 507533.437	0.500		0	1.000	14.400	150		
N. 103985.561			1	1.000	14.300	150		
S1.15	15.050		1	1.001	14.230	150		
E. 507533.298	0.670		0	1.001	14.130	150		
N. 103983.440			1	15.123				
S1.16	0.913		1	1.002	14.060	150		
E. 507529.687			0	2.001	13.850	150		
N. 103982.161			1	2.002	13.850	150		
S1.17	15.082		2	1.003	13.325	150		
E. 507528.152	1.607		0	1.003	13.225	150		
N. 103979.131			1	1.003	13.225	150		
S1.18	14.949		3	1.004	13.225	150		
E. 507518.525	1.574		0	1.004	13.225	150		
N. 103979.131			1	1.004	13.125	150		
S1.19	14.787		1	1.005	12.245	150		
E. 507515.155	1.587		0	1.005	12.245	150		
N. 103972.676			1	14.899				
S1.20	2.504		1	1.006	12.170	225		
E. 507490.533			0	1.007	11.970	225		
N. 103972.676			1	14.640				
S1.21	2.445		1	1.008	11.870	225		
E. 507460.871			0	1.008	11.870	225		
N. 103975.989			1	14.778				
S1.22	2.683		1	1.009	11.870	225		
E. 507460.871			0	1.009	11.870	225		
N. 103988.138			1	15.120				
S1.23	1.020		1	2.000	13.950	150		
E. 507530.740			0	2.001	13.950	150		
N. 103977.689			1	15.157				
S1.24	1.507		0	4.000	13.500	150		
E. 507518.525			0	15.148				
N. 103983.224			0	1.548				
S1.25	1.548		0	3.000	13.450	150		
E. 507508.949			1	3.000	13.350	150		
N. 103982.158			1	15.125				
S1.26	1.625		0	3.001	13.350	150		
E. 507514.532			0					
N. 103981.856								

Manhole Number	Cover Level	Connections	Pipe			Manhole Size	Types	
Coordinates	Depth To Soffit		Code	Inverts	Diams		Manhole	Cover
S1.27	14.993		1	5.000	13.370	150		
E. 507489.252	1.543		0	5.001	13.300	150		
N. 103977.583			0					

NETWORK SERVING OUTFALL 2 (SOAKAWAY REF CS2)								
Manhole Number	Cover Level	Connections	Pipe			Manhole Size	Types	
Coordinates	Depth To Soffit		Code	Inverts	Diams		Manhole	Cover
S2.01	15.146							
E. 507548.903	0.546		0	1.000	14.450	150		
N. 104002.916			1	1.000	14.300	150		
S2.02	15.064		1	1.001	14.230	150		
E. 507552.059	0.684		0	1.001	14.130	150		
N. 104005.234			1	1.001	14.130	150		
S2.03	15.064		2	1.002	13.480	150		
E. 507559.778	1.434		0	1.002	13.310	150		
N. 104005.233			1	1.002	13.310	150		
S2.04	15.065		2	1.003	13.155	150		
E. 507574.920	1.555		0	1.003	13.155	150		
N. 104005.230			1	1.004	13.080	225		
S2.06	15.040		3	1.004	13.080	225		
E. 507589.074	1.685		0	2.000	14.400	150		
N. 104002.588			1	15.113				
S2.07	0.563		0	2.000	14.400	150		
E. 507557.338			0					
N. 104004.434			1	15.132				
S2.08	0.582		0	3.000	14.400	150		
E. 507574.396			0					
N. 104003.740								

NETWORK SERVING OUTFALL 3 (SOAKAWAY REF CS3)								
Manhole Number	Cover Level	Connections	Pipe			Manhole Size	Types	
Coordinates	Depth To Soffit		Code	Inverts	Diams		Manhole	Cover
S3.01	15.092							
E. 507546.360	0.592		0	1.000	14.350	150		
N. 103970.709			1	2.001	13.990	150		
S3.02	14.970		2	1.001	13.920	150		
E. 507554.350	0.900		0	1.001	13.920	150		
N. 103970.709								

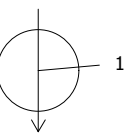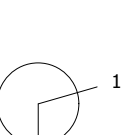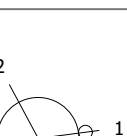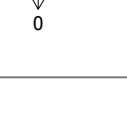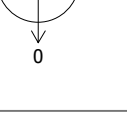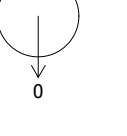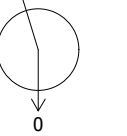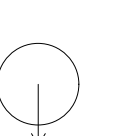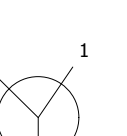Manhole Number	Cover Level	Connections	Pipe			Manhole Size	Types		
			Code	Inverts	Diams		Manhole	Cover	
S3.03	14.938		1 2	3.003 1.001	13.760 13.690	150 150	450	3A	B125
E. 507563.757	1.098		0	1.002	13.690	150			
N. 103970.709			1	1.002	13.510	150			
S3.04	14.961		0	1.002	13.440	150	450	3A	B125
E. 507583.139	1.321		1	1.002	13.440	150			
N. 103970.709			0	1.002	13.440	150			
S3.05	14.942		1 2	6.000 1.004	14.105 13.240	150 150	1200	2 (CP1)	B125
E. 507588.475	1.502		0	1.005	13.165	225			
N. 103976.202			0	1.005	13.165	225			
S3.06	15.093		0	2.000	14.300	150	450	3A	B125
E. 507552.766	0.643		1	2.000	14.130	150			
N. 103984.707			0	2.000	14.130	150			
S3.07	15.118		1	2.000	14.130	150	450	3A	B125
E. 507554.358	0.838		0	2.001	14.130	150			
N. 103983.576			0	2.001	14.130	150			
S3.08	15.142		0	4.000	14.400	150	450	3A	B125
E. 507566.877	0.592		1	3.001	13.960	150			
N. 103985.261			0	3.002	13.960	150			
S3.09	15.134		1	3.001	13.960	150	450	3A	B125
E. 507565.969	1.024		0	3.002	13.960	150			
N. 103980.966			0	3.002	13.960	150			
S3.10	15.194		0	6.000	14.300	150	450	3A	B125
E. 507587.104	0.744		1	5.000	13.410	150			
N. 103986.631			2	1.003	13.340	150			
S3.05a	14.977		1 2	5.000 1.003	13.410 13.340	150 150	450	3A	B125
E. 507584.052	1.437		0	1.004	13.340	150			
N. 103973.829			1	3.002	13.860	150			
S3.09a	15.100		1	3.002	13.860	150	450	3A	B125
E. 507563.290	1.090		0	3.003	13.860	150			
N. 103976.136			0	3.003	13.860	150			