




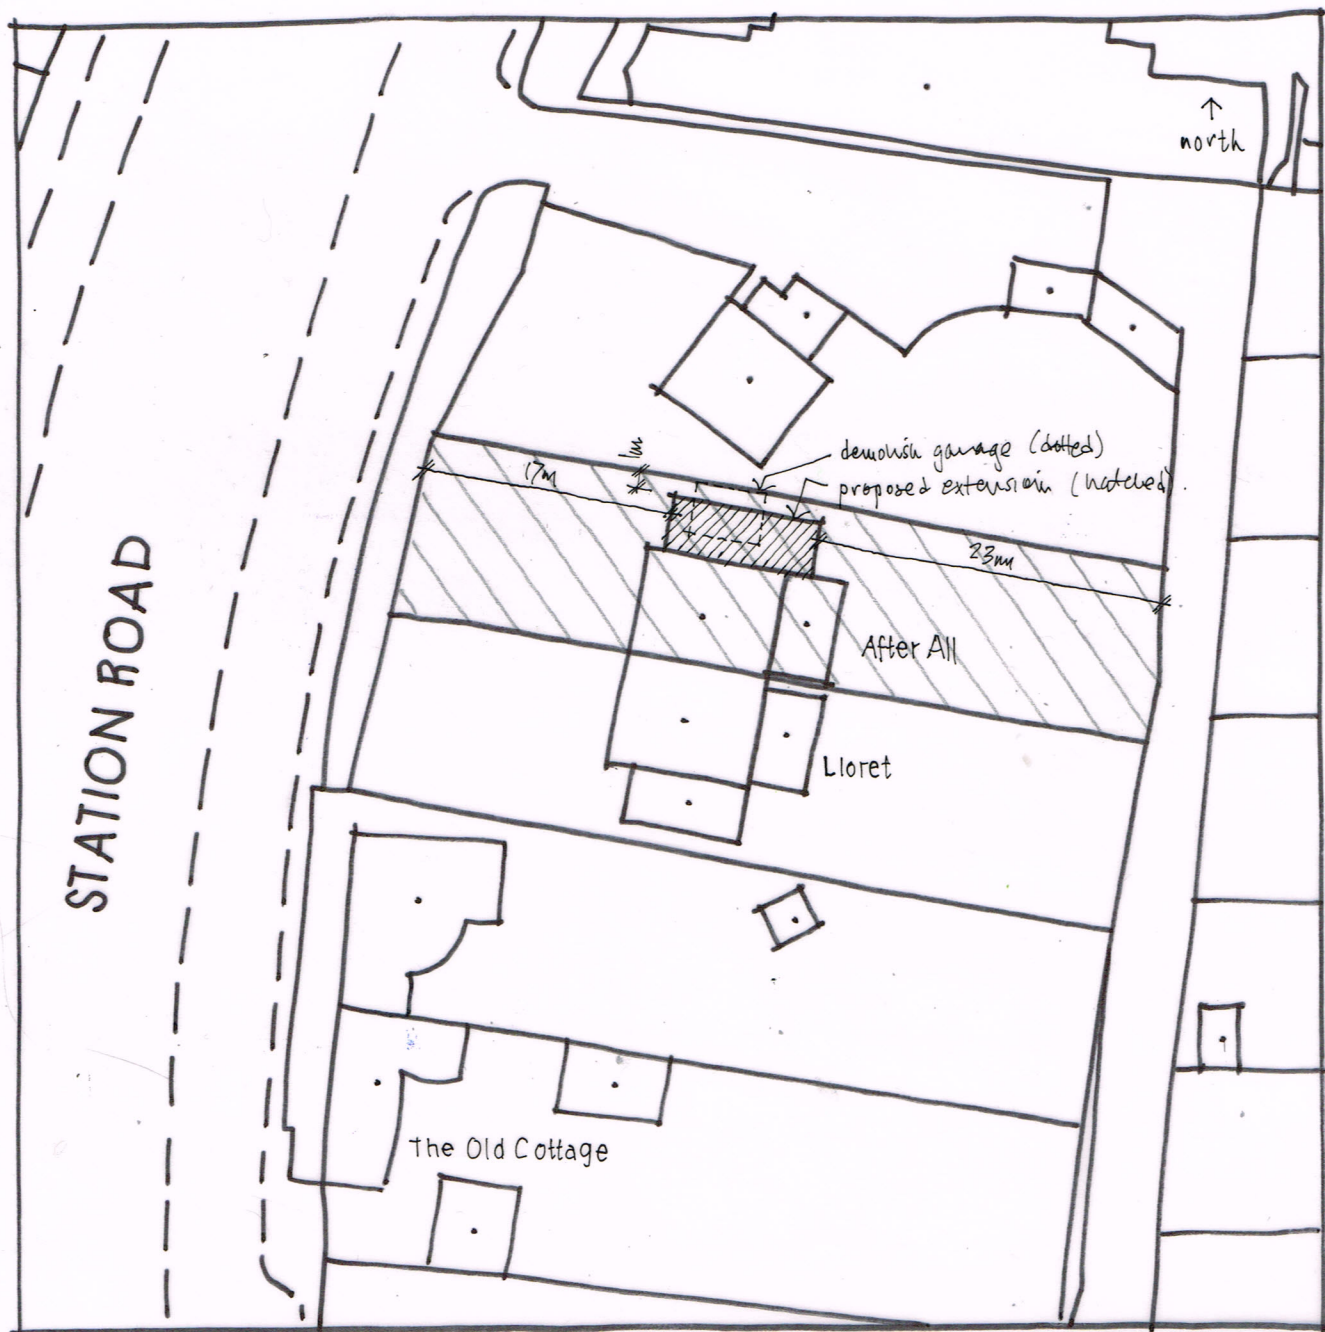

SITE PLAN 1:500 @ A4

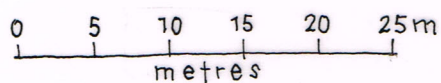

Wayne Gander MCIAT
Architectural Technologist
98 Durrington Lane, Worthing
West Sussex BN13 2RQ
E : waynegander08@gmail.com

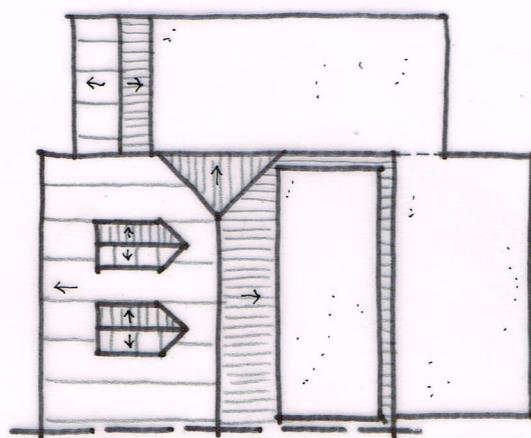

ROOF PLAN 1:200