


Hard landscaping key:

Turn

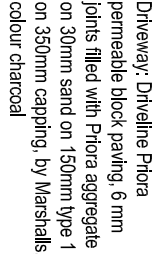

Driveway: Driveline Piora permeable block paving, 6 mm joints filled with Piora aggregate on 30mm sand on 150mm type 1 on 350mm capping, by Marshalls colour charcoal



Proposed Tree Schedule.

THE COTTRELLS

+9.66

Existing crossover to be reused

Ex 1

Soft & Hard Landscape Plan @ 1:100




Scale 1:100

Hard landscaping key:

Turn



Driveway: Driveline Piora permeable block paving, 6 mm joints filled with Piora aggregate on 30mm sand on 150mm type 1 on 350mm capping, by Marshalls colour charcoal

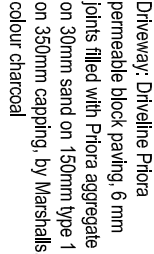

Proposed Tree Schedule.

THE COTTRELLS

+9.66

Existing crossover to be reused

Ex 1

Soft & Hard Landscape Plan @ 1:100



Scale 1:100

All dimensions to be checked on site and do not scale from this drawing. This drawing should be approved by Local Authority Building Control or other appropriate checking authority prior to commencement of work. This drawing should not be reproduced without the prior consent of the author.

ADC
Alistair Dodo
Consulting

Architectural Services

72a Beaconsfield Road · Brighton · East Sussex · BN1 6DD
Tel: 01273 669466
Email: info@adcbrighton.co.uk
www.adcbrighton.com