


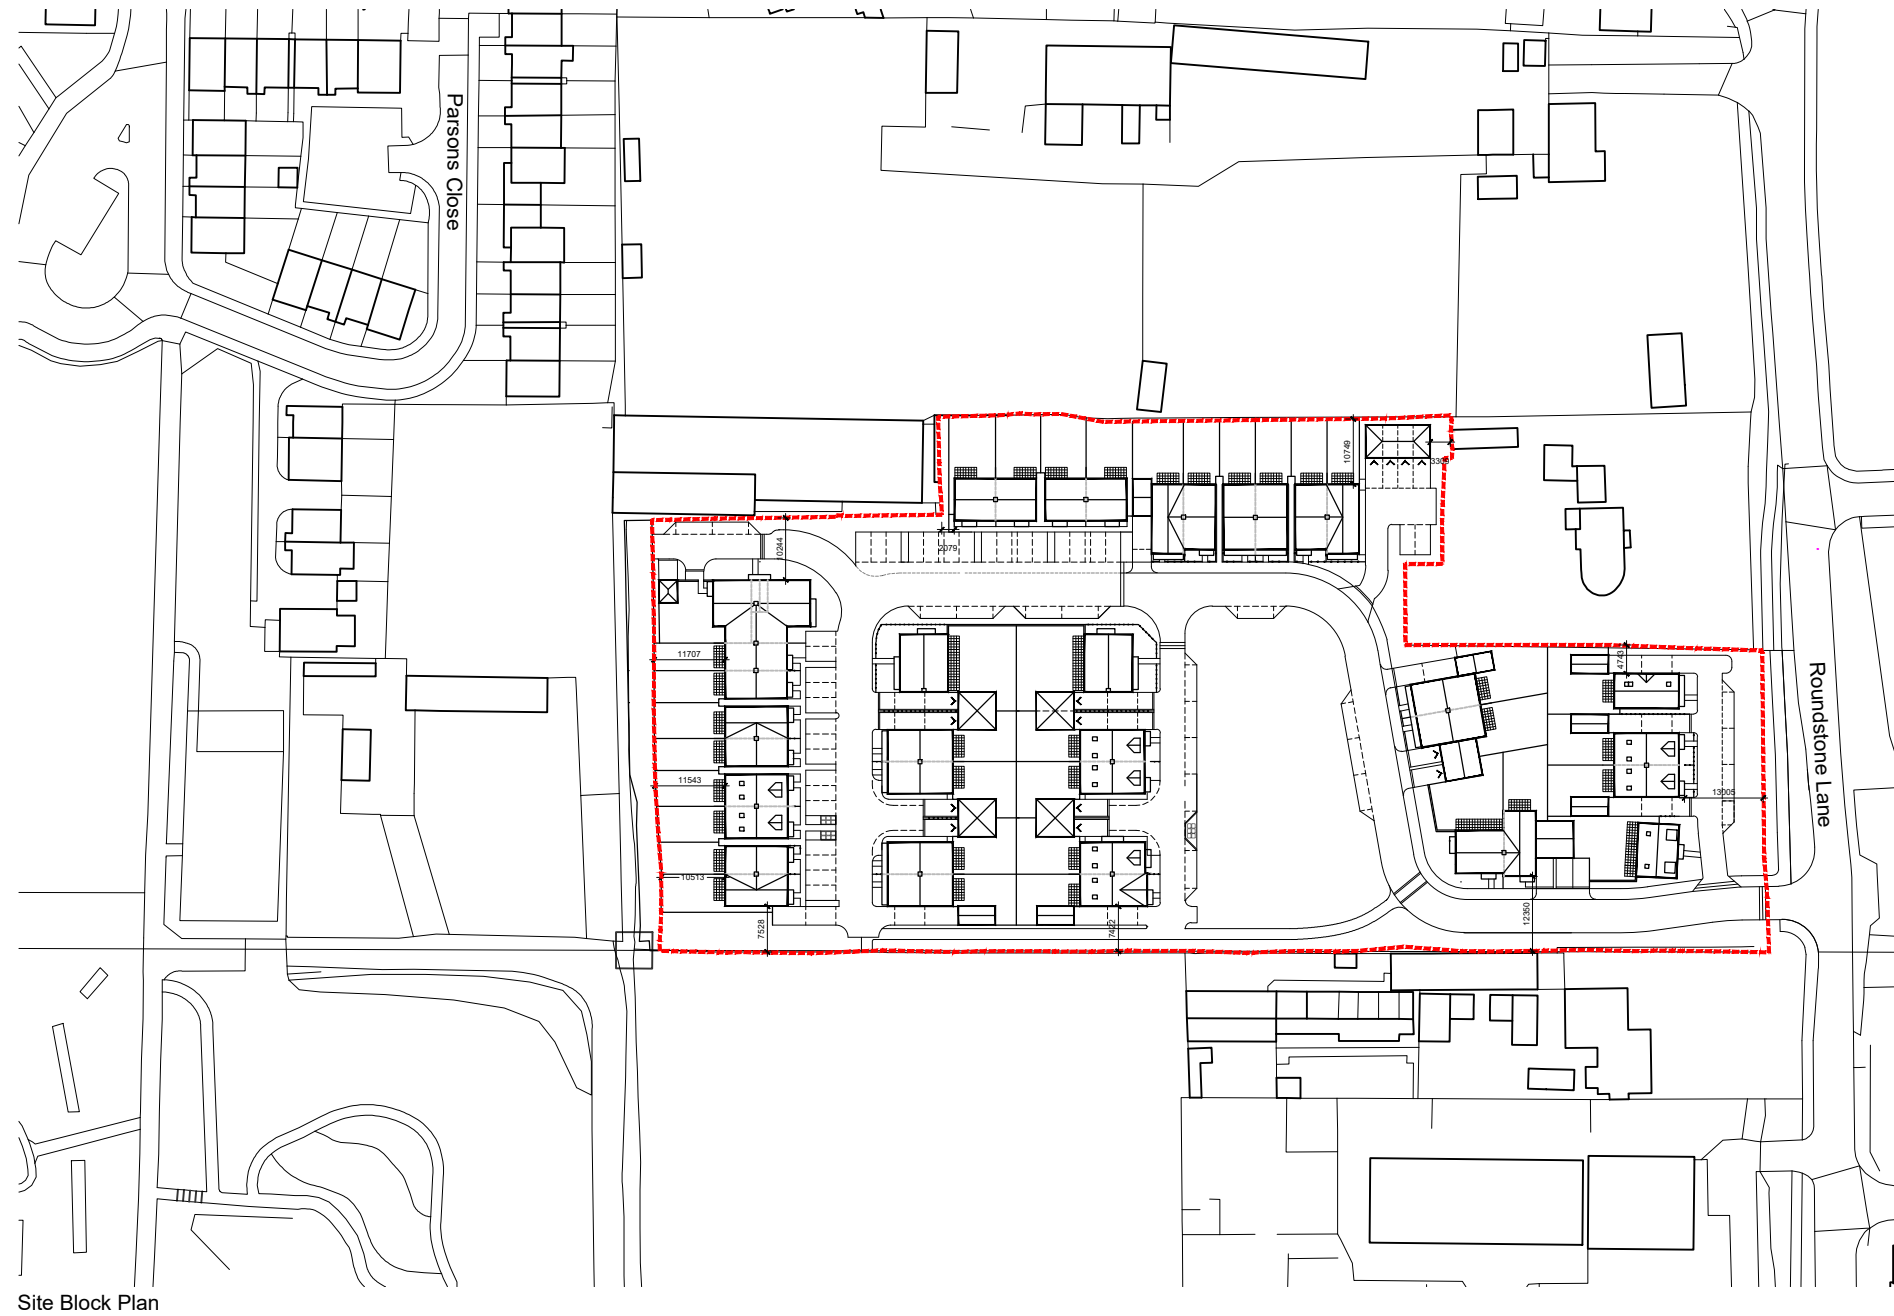

Site Block Plan

