





Proposed Front (East) Elevation

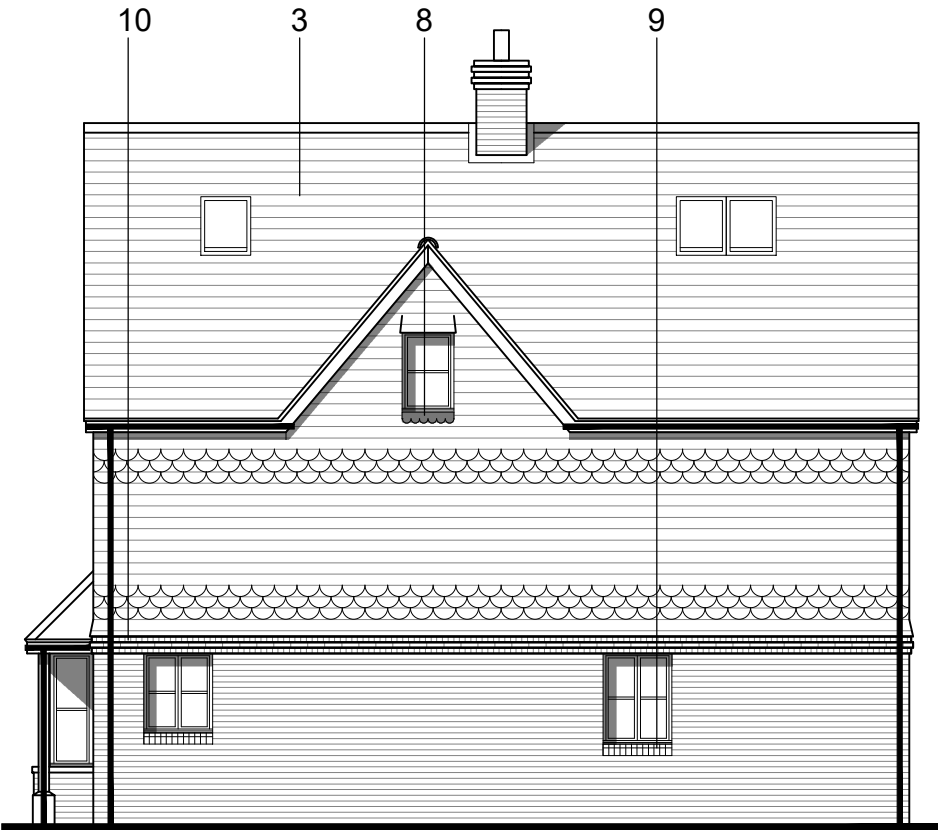

Proposed Side (North) Elevation



Proposed Rear (West) Elevation

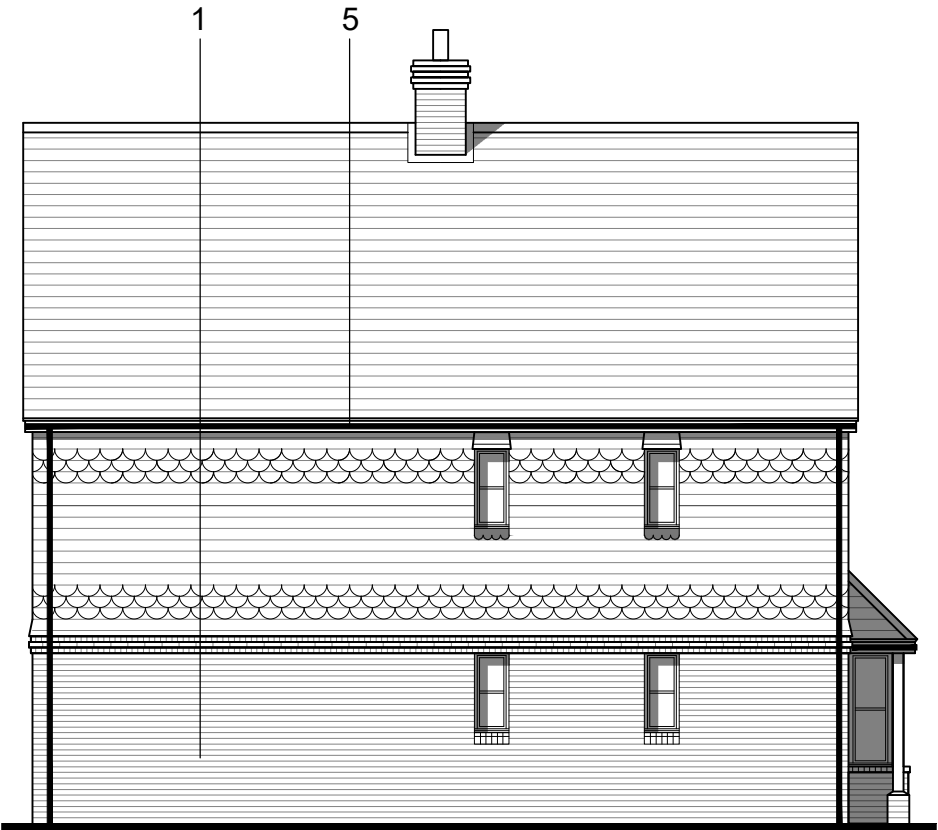

Proposed Side (South) Elevation

Materials Key:			
1 - Freshfield Lane Multi Red Brick	6 - Composite Front Door	11 - Red Clay Tile Hanging	16 - Gable Tile Dormer Window
2 - Sail Cloth Hardie Plank Weatherboard	7 - Porch with Timber Posts	12 - Plain Brick Headers	
3 - Marley Eterneit Clay Style Roof Tile	8 - Lead Cill Detail	13 - Grey GRP Box Dormer	
4 - White UPVC Window Frames	9 - Plain Red Brick Cills	14 - Slate Roof Tile	
5 - UPVC Black Rainwater Goods	10 - Projecting Brick Feature Band	15 - Grey Hardie Plank Weatherboard	

Client's Name	Drawing Title
Sigma Homes	Proposed Elevations - Plot 1
Job Title	Scale
The Former Shrubland Nursery, Roundstone Lane, Angmering	1:100 @ A3

Drawn	Checked	Date
JT	AK	22.12.20
Job No	Drawing No	Rev
6855	PL-111	P2
Status	APPROVAL	

P2	25.03.21	Updated to match client's comments	GP	LT
P1	22.02.21	Planning Issue	PB	LT
Rev	Date	Revision Details	Dr	Ch
London:		76 Great Suffolk Street London, SE1 0BL		
Sussex:		Brooklyn Chambers, 11 Goring Road Worthing, West Sussex, BN12 4AP		
Bristol:		Westworks, Colston Tower Colston Street, Bristol, BS1 4XE		
		T 0117 214 1101 E bristol@ecearchitecture.com		
		T 01903 248777 E sussex@ecearchitecture.com		
		T 0207 928 2773 E london@ecearchitecture.com		
		www.ecearchitecture.com		



ECE Architecture