




Proposed Front (East) Elevation

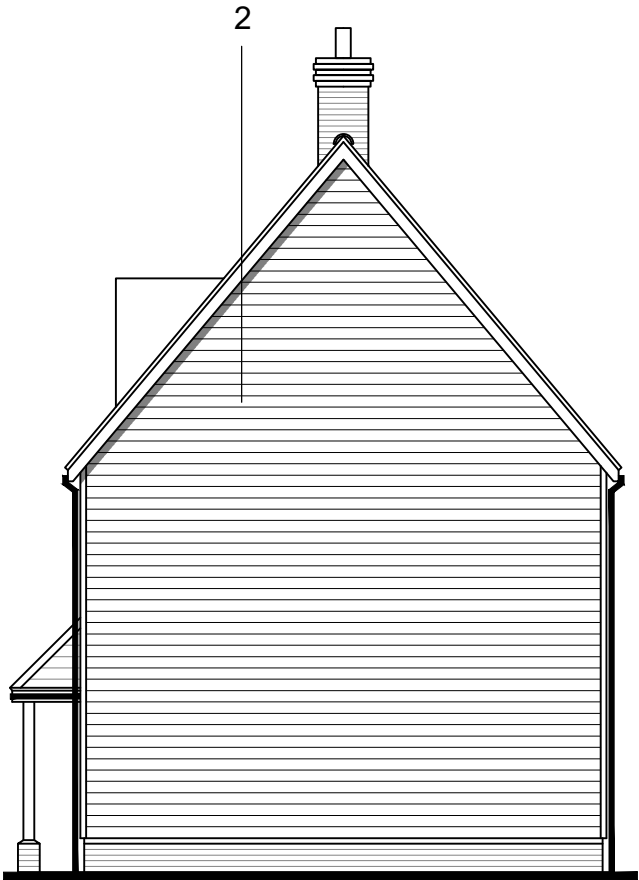

Proposed Side (North) Elevation



Proposed Rear (West) Elevation



Proposed Side (South) Elevation

Materials Key:			
1 - Freshfield Lane Multi Red Brick	6 - Composite Front Door	11 - Red Clay Tile Hanging	16 - Gable Tile Dormer Window
2 - Sail Cloth Hardie Plank Weatherboard	7 - Porch with Timber Posts	12 - Plain Brick Headers	
3 - Marley Eterneit Clay Style Roof Tile	8 - Lead Cill Detail	13 - Grey GRP Box Dormer	
4 - White UPVC Window Frames	9 - Plain Red Brick Cills	14 - Slate Roof Tile	
5 - UPVC Black Rainwater Goods	10 - Projecting Brick Feature Band	15 - Grey Hardie Plank Weatherboard	

Client's Name
Sigma Homes
Job Title
The Former Shrubland Nursery, Roundstone Lane, Angmering

Drawing Title
Proposed Elevations - Plot 4
Scale
1:100 @ A3
metres 1 2 3 4

Drawn	Checked	Date
JT	AK	22.12.20
Job No	Drawing No	Rev
6855	PL-115	P2
Status		
APPROVAL		