




Proposed Front Elevation

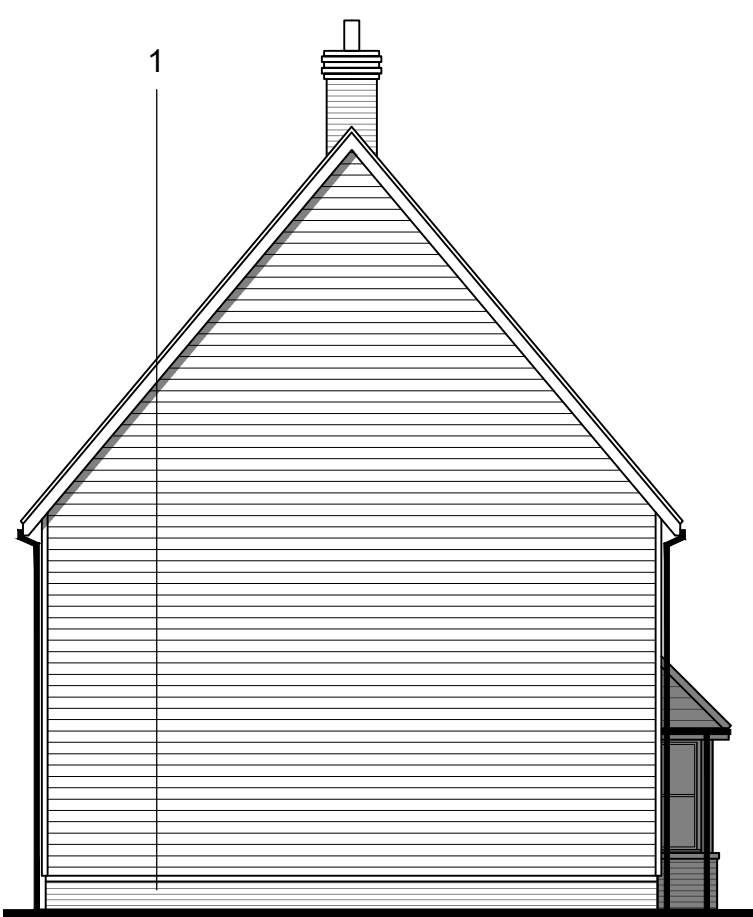

Proposed Side Elevation



Proposed Rear Elevation



Proposed Side Elevation

Materials Key:			
1 - Freshfield Lane Multi Red Brick	6 - Composite Front Door	11 - Red Clay Tile Hanging	16 - Gable Tile Dormer Window
2 - Sail Cloth Hardie Plank Weatherboard	7 - Porch with Timber Posts	12 - Plain Brick Headers	
3 - Marley Eterneit Clay Style Roof Tile	8 - Lead Cill Detail	13 - Grey GRP Box Dormer	
4 - White UPVC Window Frames	9 - Plain Red Brick Cills	14 - Slate Roof Tile	
5 - UPVC Black Rainwater Goods	10 - Projecting Brick Feature Band	15 - Grey Hardie Plank Weatherboard	

Client's Name
Sigma Homes
Job Title
The Former Shrubland Nursery, Roundstone Lane, Angmering

Drawing Title
Proposed Elevations - Plot 19
Scale
1:100 @ A3
metres 1 2 3 4

Drawn	Checked	Date
JT	AK	22.12.20
Job No	Drawing No	Rev
6855	PL-130	P2
Status	APPROVAL	

P2	25.03.21	Updated to match client's comments	GP	LT
P1	22.02.21	Planning Issue	PB	LT
Rev	Date	Revision Details	Dr	Ch
		London:	76 Great Suffolk Street London, SE1 0BL	
		T 0207 928 2773 E.london@ecearchitecture.com		
		Sussex:	Brooklyn Chambers, 11 Goring Road Worthing, West Sussex, BN12 4AP	
		T 01903 248777 E.sussex@ecearchitecture.com		
		Bristol:	Westworks, Colston Tower Colston Street, Bristol, BS1 4XE	
		T 0117 214 1101 E.bristol@ecwestworks.com		
		ECE Architecture www.ecearchitecture.com		
CAD Plot date: 24/03/2021 - 16:57:11				
6855 - house types.dwg				

CDM 2015 Health & Safety Information:
This information relates only to 'Significant Hazards' identified on this drawing
and is to be read in conjunction with the Designer's Hazard Register.