




Proposed Front (East) Elevation



Proposed Side (North) Elevation

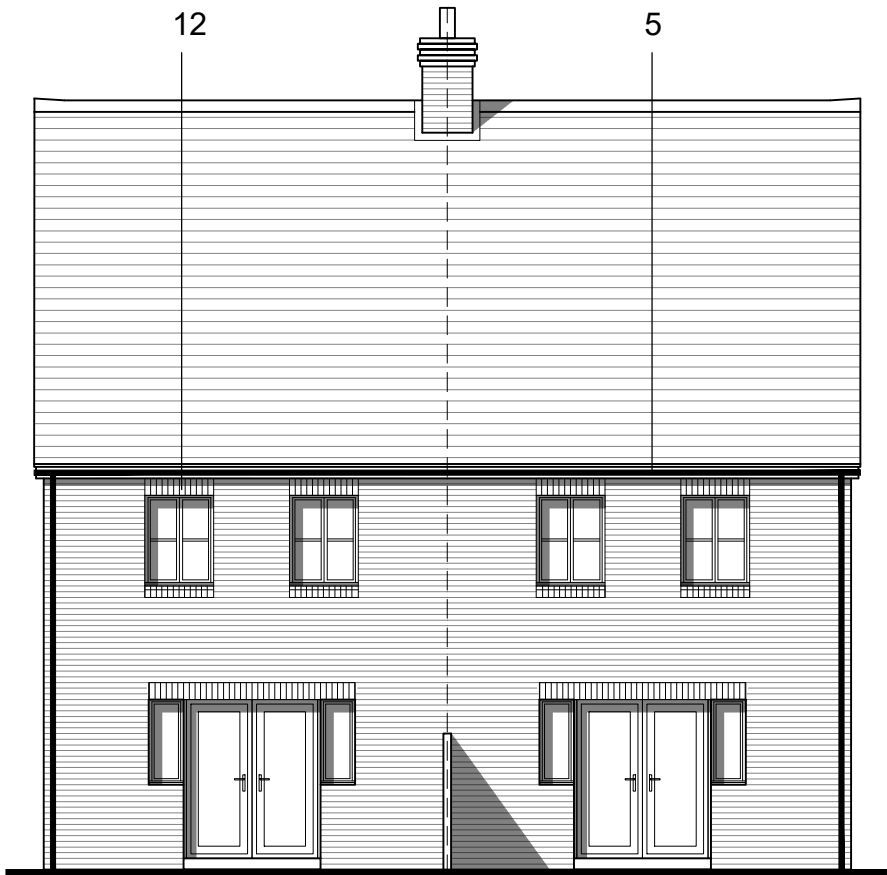

Proposed Rear (West) Elevation



Proposed Side (South) Elevation

- Materials Key:**
- | | | | |
|--|------------------------------------|-------------------------------------|-------------------------------|
| 1 - Freshfield Lane Multi Red Brick | 6 - Composite Front Door | 11 - Red Clay Tile Hanging | 16 - Gable Tile Dormer Window |
| 2 - Sail Cloth Hardie Plank Weatherboard | 7 - Porch with Timber Posts | 12 - Plain Brick Headers | |
| 3 - Marley Eterneit Clay Style Roof Tile | 8 - Lead Cill Detail | 13 - Grey GRP Box Dormer | |
| 4 - White UPVC Window Frames | 9 - Plain Red Brick Cills | 14 - Slate Roof Tile | |
| 5 - UPVC Black Rainwater Goods | 10 - Projecting Brick Feature Band | 15 - Grey Hardie Plank Weatherboard | |

Client's Name
Sigma Homes

Job Title
**The Former Shrubland Nursery,
Roundstone Lane, Angmering**

Drawing Title
**Proposed Elevations - Plots
2,3,20,21**

Scale
1:100 @ A3

Drawn JT	Checked AK	Date 22.12.20
Job No 6855	Drawing No PL-113	Rev P2

APPROVAL