



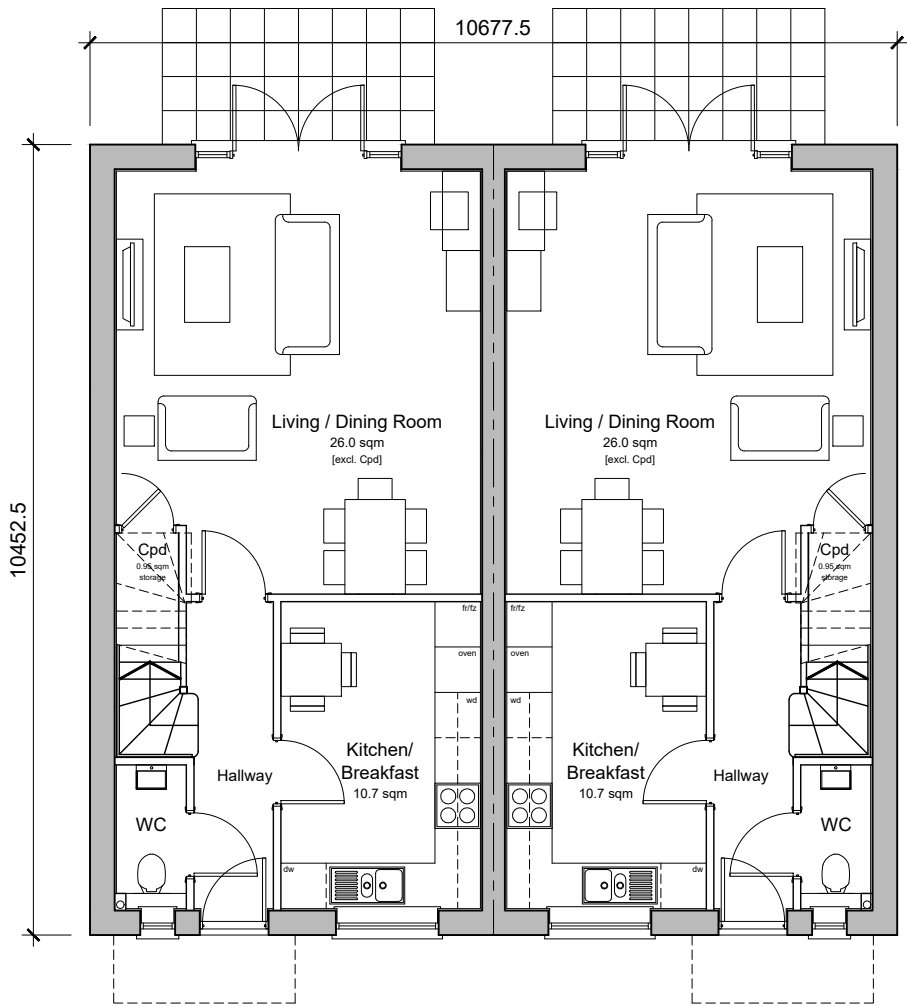


Ground Floor Plan

Affordable
Plot 38
4-Bedroom 7-Person House
122.3 sqm / 1316 sqft GIA [to finishes]
3.33 sqm storage provided where shown

Affordable
Plot 37
4-Bedroom 7-Person House
122.3 sqm / 1316 sqft GIA [to finishes]
3.33 sqm storage provided where shown

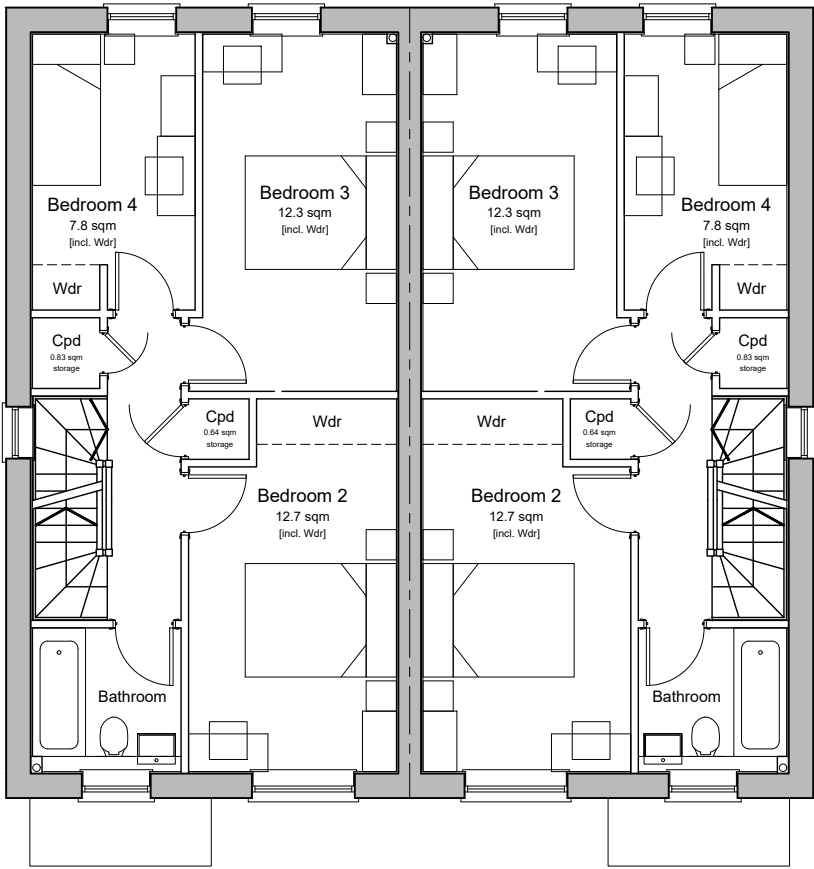

First Floor Plan

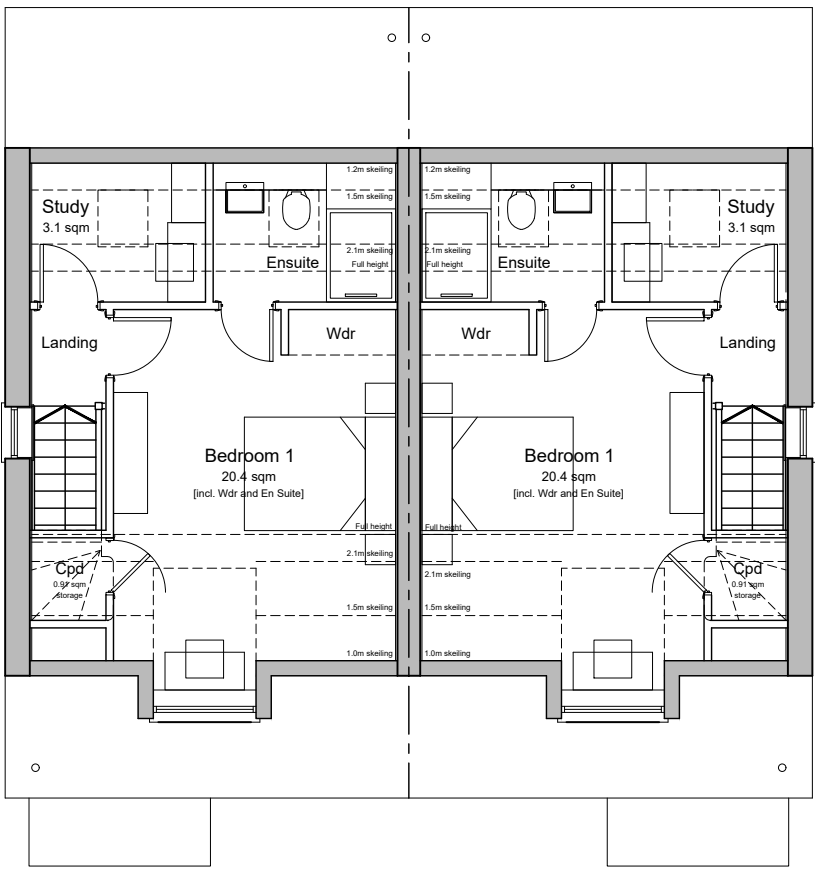

Second Floor Plan

Client's Name
Sigma Homes
Job Title
The Former Shrubland Nursery, Roundstone Lane, Angmering

Drawing Title
Proposed Plans - Plots 37,38
Scale
1:100 @ A3
metres

Drawn	Checked	Date
JT	AK	22.12.20
Job No	Drawing No	Rev
6855	PL-139	P1
Status		
APPROVAL		

P1	22.02.21	Planning Issue	PB	LT
Rev	Date	Revision Details	Dr	Ch
London: 76 Great Suffolk Street, London, SE1 0BL T 0207 928 2773 E london@ecearchitecture.com Sussex: Brooklyn Chambers, 11 Goring Road, Worthing, West Sussex, BN12 4AP T 01903 248777 E sussex@ecearchitecture.com Bristol: Westworks, Colston Tower, Colston Street, Bristol, BS1 4XE T 0117 214 1101 E bristol@ecwestworks.com www.ecearchitecture.com				