



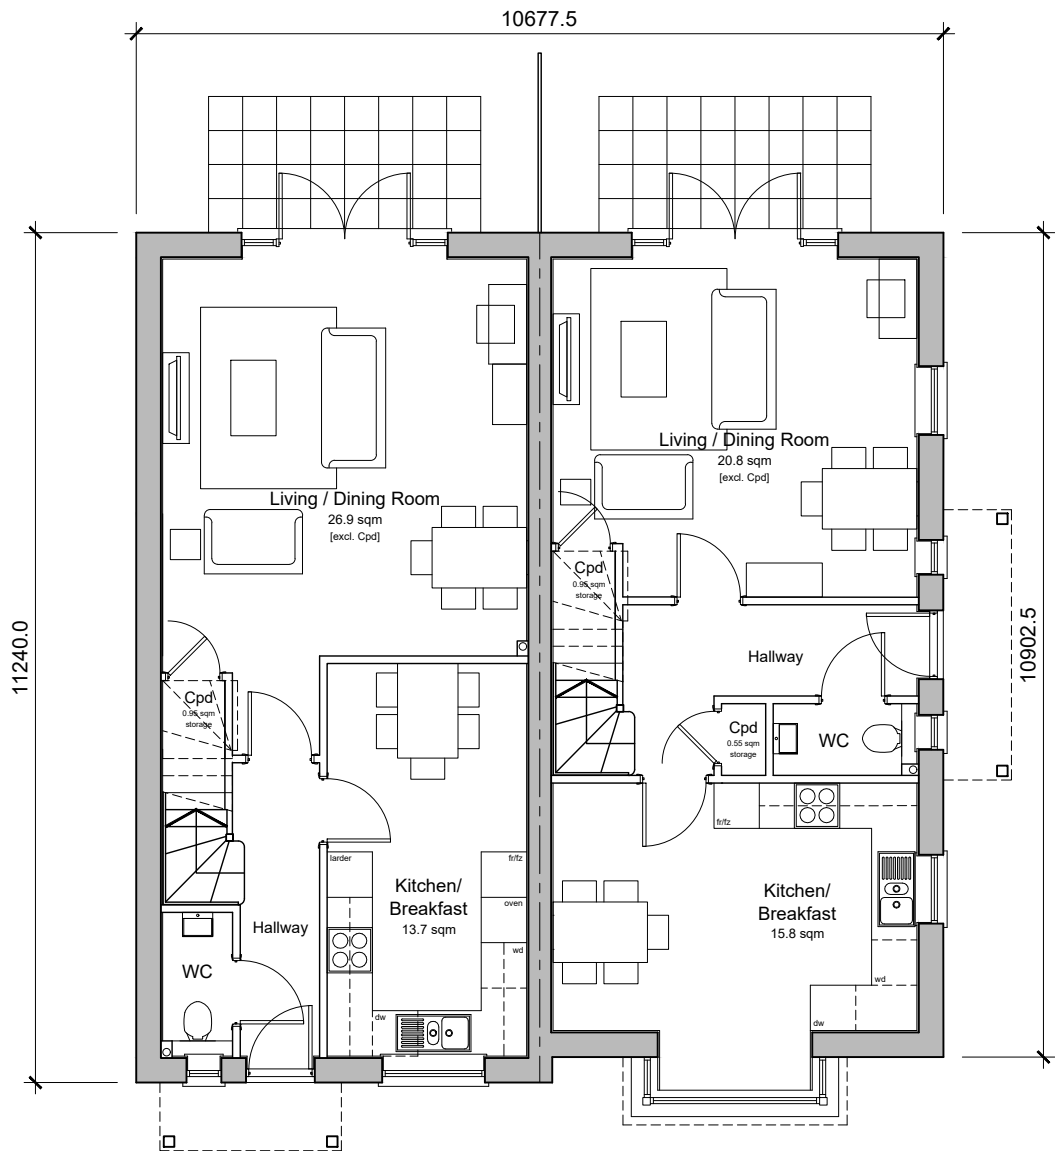


Ground Floor Plan

Open Market Sale
Plot 23
4-Bedroom 7-Person Townhouse
138.74 sqm / 1493 sqft GIA [to finishes]
3.35 sqm storage provided where shown

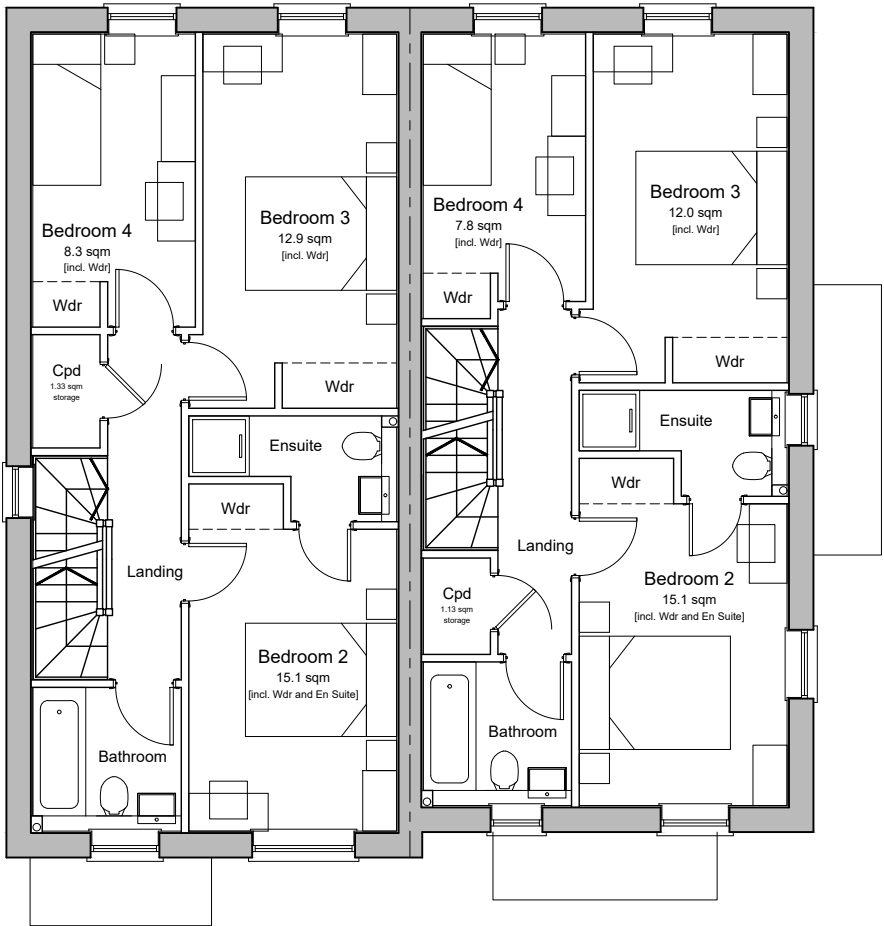

First Floor Plan

Open Market Sale
Plot 22
4-Bedroom 7-Person Townhouse
132.95 sqm / 1431 sqft GIA [to finishes]
4.74 sqm storage provided where shown

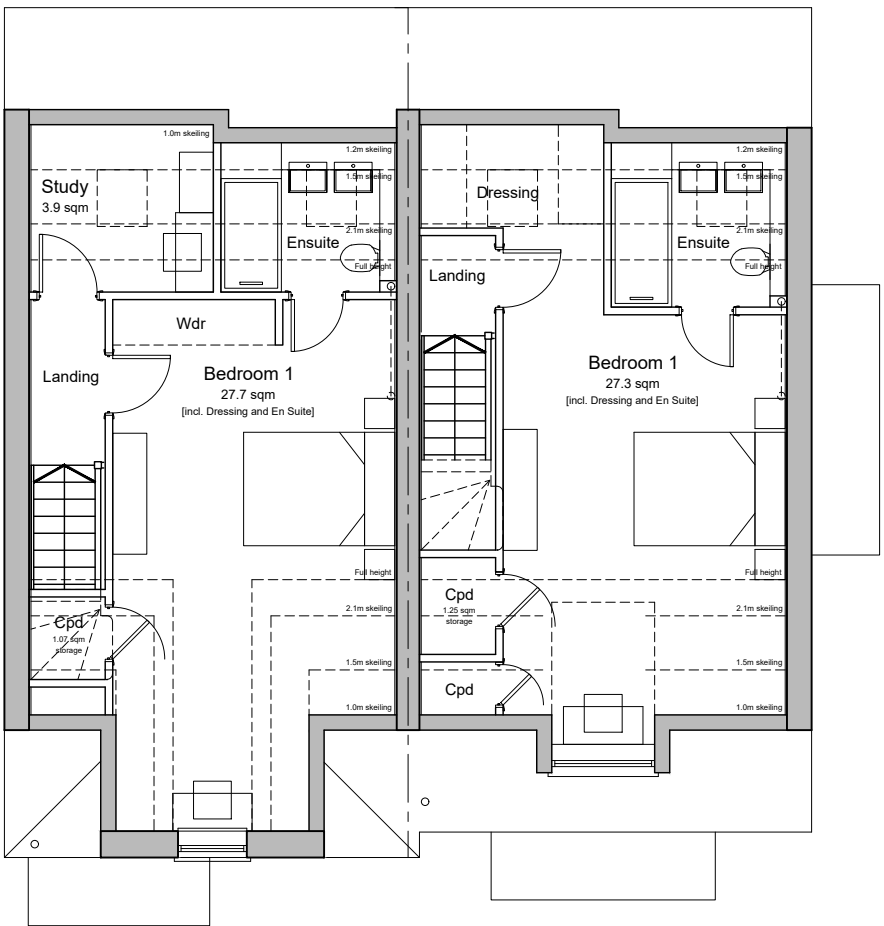

Second Floor Plan

Client's Name
Sigma Homes
Job Title
The Former Shrubland Nursery, Roundstone Lane, Angmering

Drawing Title
Proposed Plans - Plots 22,23
Scale
1:100 @ A3

Drawn	Checked	Date
JT	AK	22.12.20
Job No	Drawing No	Rev
6855	PL-133	P1
Status		
APPROVAL		

P1	22.02.21	Planning Issue	PB	LT
Rev	Date	Revision Details	Dr	Ch
London: 76 Great Suffolk Street, London, SE1 0BL T 0207 928 2773 E london@ecearchitecture.com Sussex: Brooklyn Chambers, 11 Goring Road, Worthing, West Sussex, BN12 4AP T 01903 248777 E sussex@ecearchitecture.com Bristol: Westworks, Colston Tower, Colston Street, Bristol, BS1 4XE T 0117 214 1101 E bristol@eceworks.com www.ecearchitecture.com				