


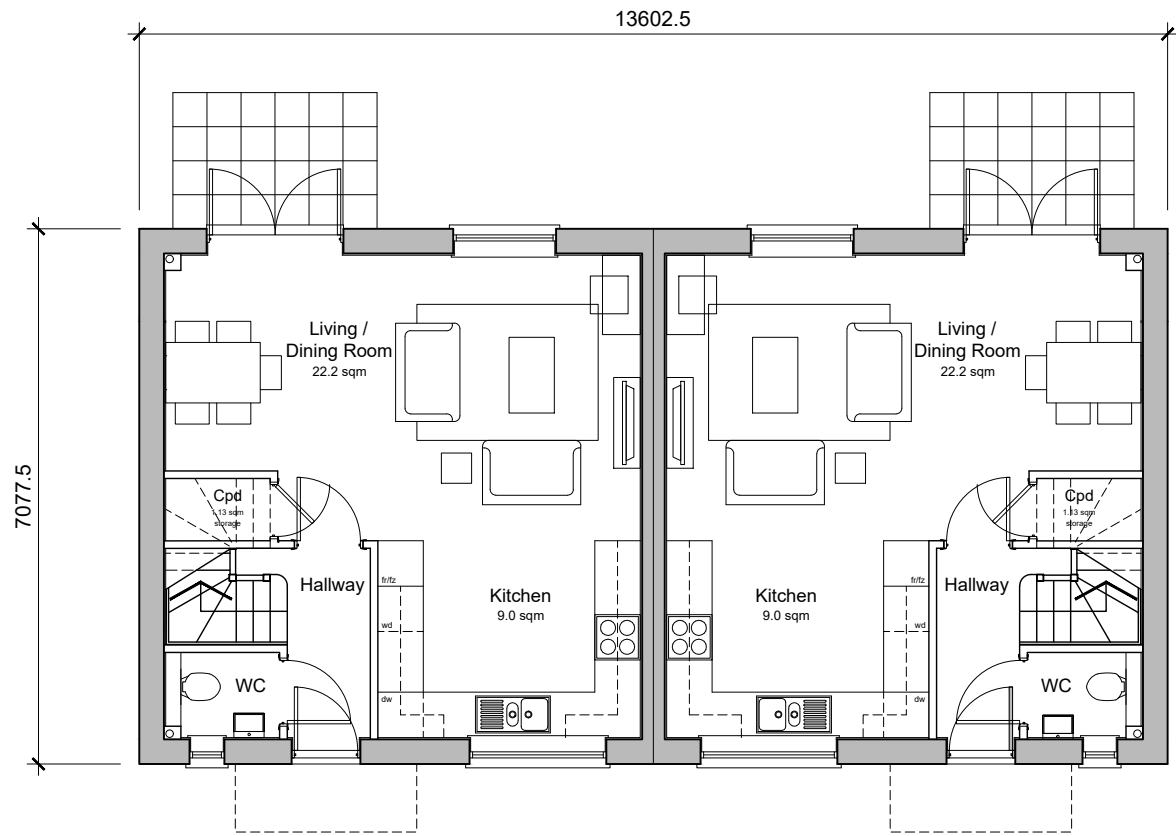


Ground Floor Plan

**Open Market Sale**  
Plots 18,16  
2-Bedroom 4-Person House  
80.0 sqm /860 sqft GIA [to finishes]

2.27 sqm storage provided where shown [2.0 sqm required]

**Open Market Sale**  
Plots 15,17  
2-Bedroom 4-Person House  
80.0 sqm /860 sqft GIA [to finishes]

2.27 sqm storage provided where shown [2.0 sqm required]

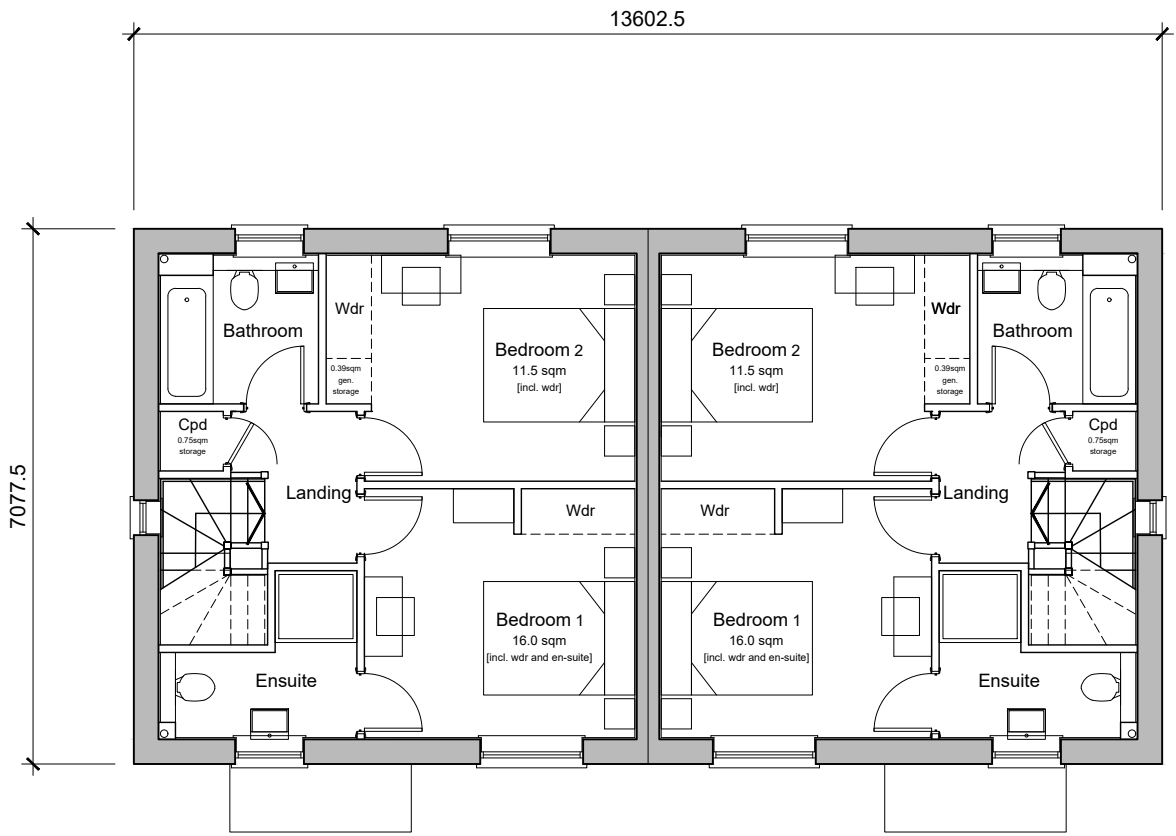

First Floor Plan

|                                                             |
|-------------------------------------------------------------|
| Client's Name                                               |
| Sigma Homes                                                 |
| Job Title                                                   |
| The Former Shrubland Nursery,<br>Roundstone Lane, Angmering |

|                                       |
|---------------------------------------|
| Drawing Title                         |
| Proposed Plans - Plots<br>15,16,17,18 |
| Scale                                 |
| 1:100 @ A3                            |

|          |            |          |
|----------|------------|----------|
| Drawn    | Checked    | Date     |
| JT       | AK         | 22.12.20 |
| Job No   | Drawing No | Rev      |
| 6855     | PL-126     | P1       |
| Status   |            |          |
| APPROVAL |            |          |

|   |          |                  |    |    |
|---|----------|------------------|----|----|
| Rev   | Date     | Revision Details | Dr | Ch |
| P1   | 22.02.21 | Planning Issue   | PB | LT |
|   |          |                  |    |    |
| London: 76 Great Suffolk Street, London, SE1 0BL<br>T 0207 928 2773 E london@ecearchitecture.com<br>Sussex: Brooklyn Chambers, 11 Goring Road, Worthing, West Sussex, BN12 4AP<br>T 01903 248777 E sussex@ecearchitecture.com<br>Bristol: Westworks, Colston Tower, Colston Street, Bristol, BS1 4XE<br>T 0117 214 1101 E bristol@ecwestworks.com<br>www.ecearchitecture.com |          |                  |    |    |

CAD Plot date: 22/02/2021 - 15:11:49

6855 - house types.dwg