



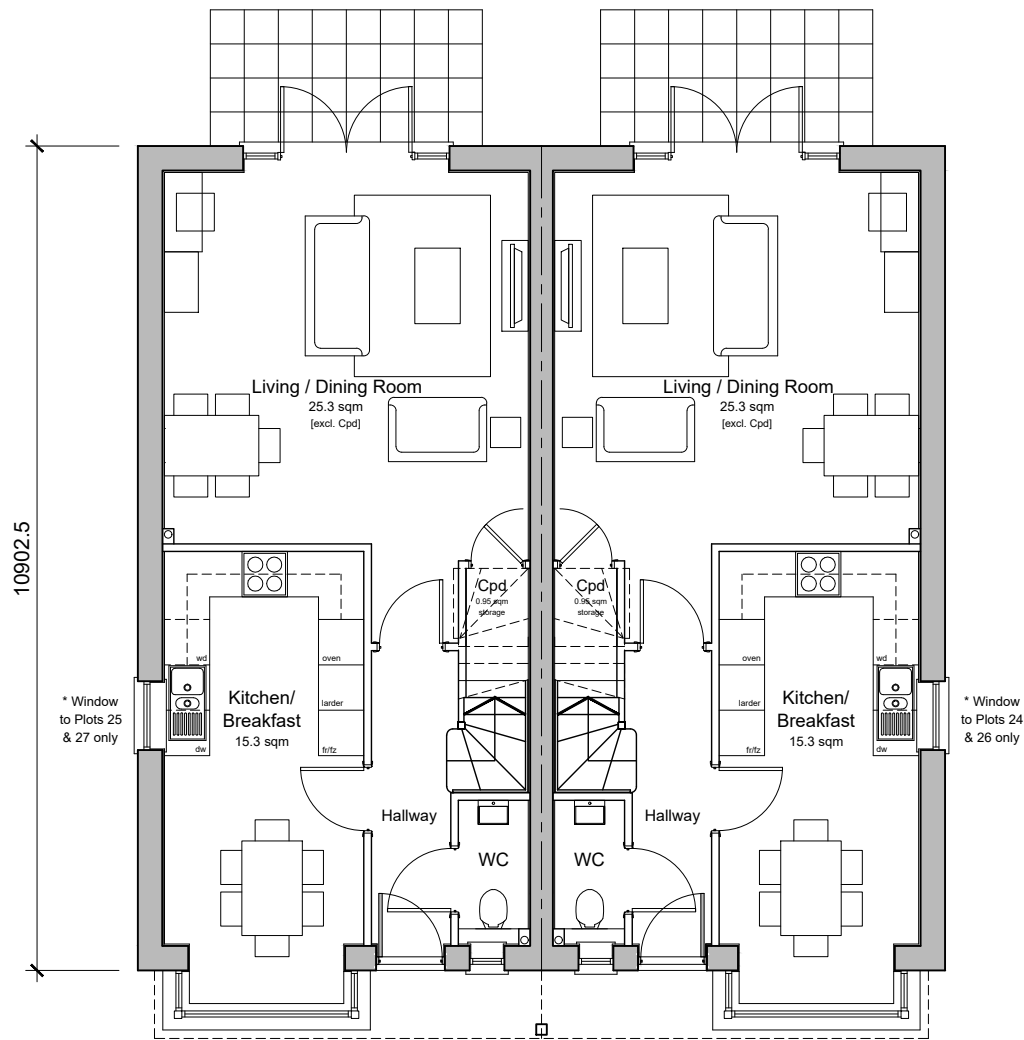

Ground Floor Plan

Open Market Sale
Plots 12,25,27
3-Bedroom 5-Person House
99.83 sqm / 1075 sqft GIA [to finishes]
3.28 sqm storage provided where shown

Open Market Sale
Plots 11,24,26
3-Bedroom 5-Person House
99.83 sqm / 1075 sqft GIA [to finishes]
3.28 sqm storage provided where shown

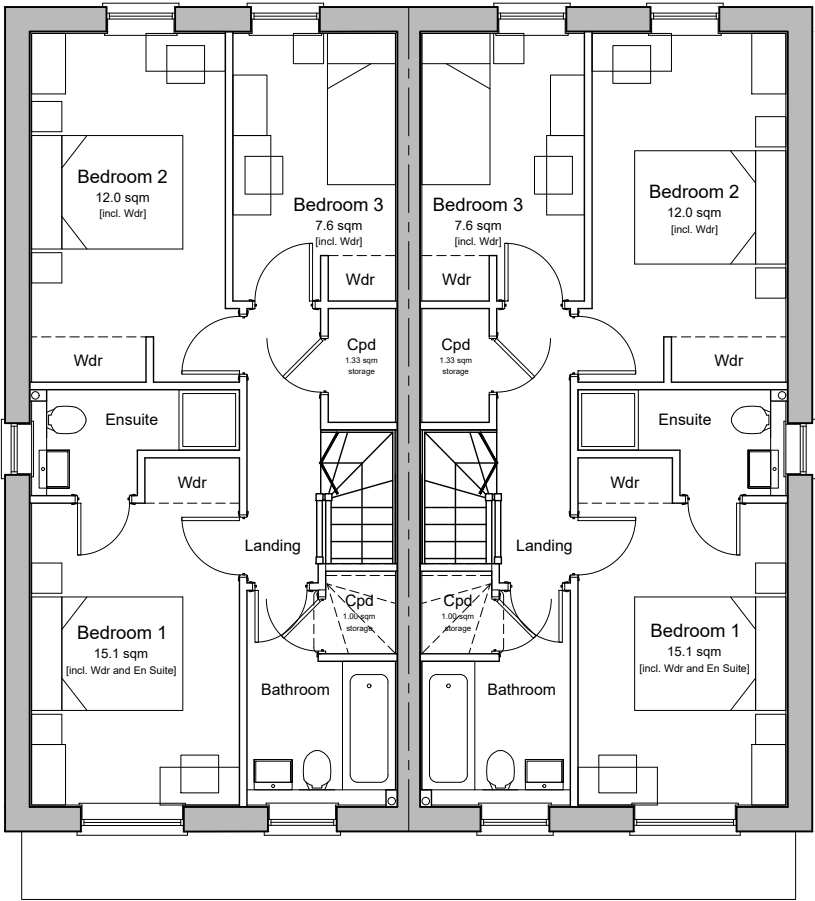

First Floor Plan

Client's Name
Sigma Homes

Job Title
**The Former Shrubland Nursery,
Roundstone Lane, Angmering**

Drawing Title
**Proposed Plans - Plots
11,12,24,25,26,27**

Scale
1:100 @ A3

Drawn
JT

Checked
AK

Date
22.12.20

Job No
6855

Drawing No
PL-124

Rev
P1

Status
APPROVAL