



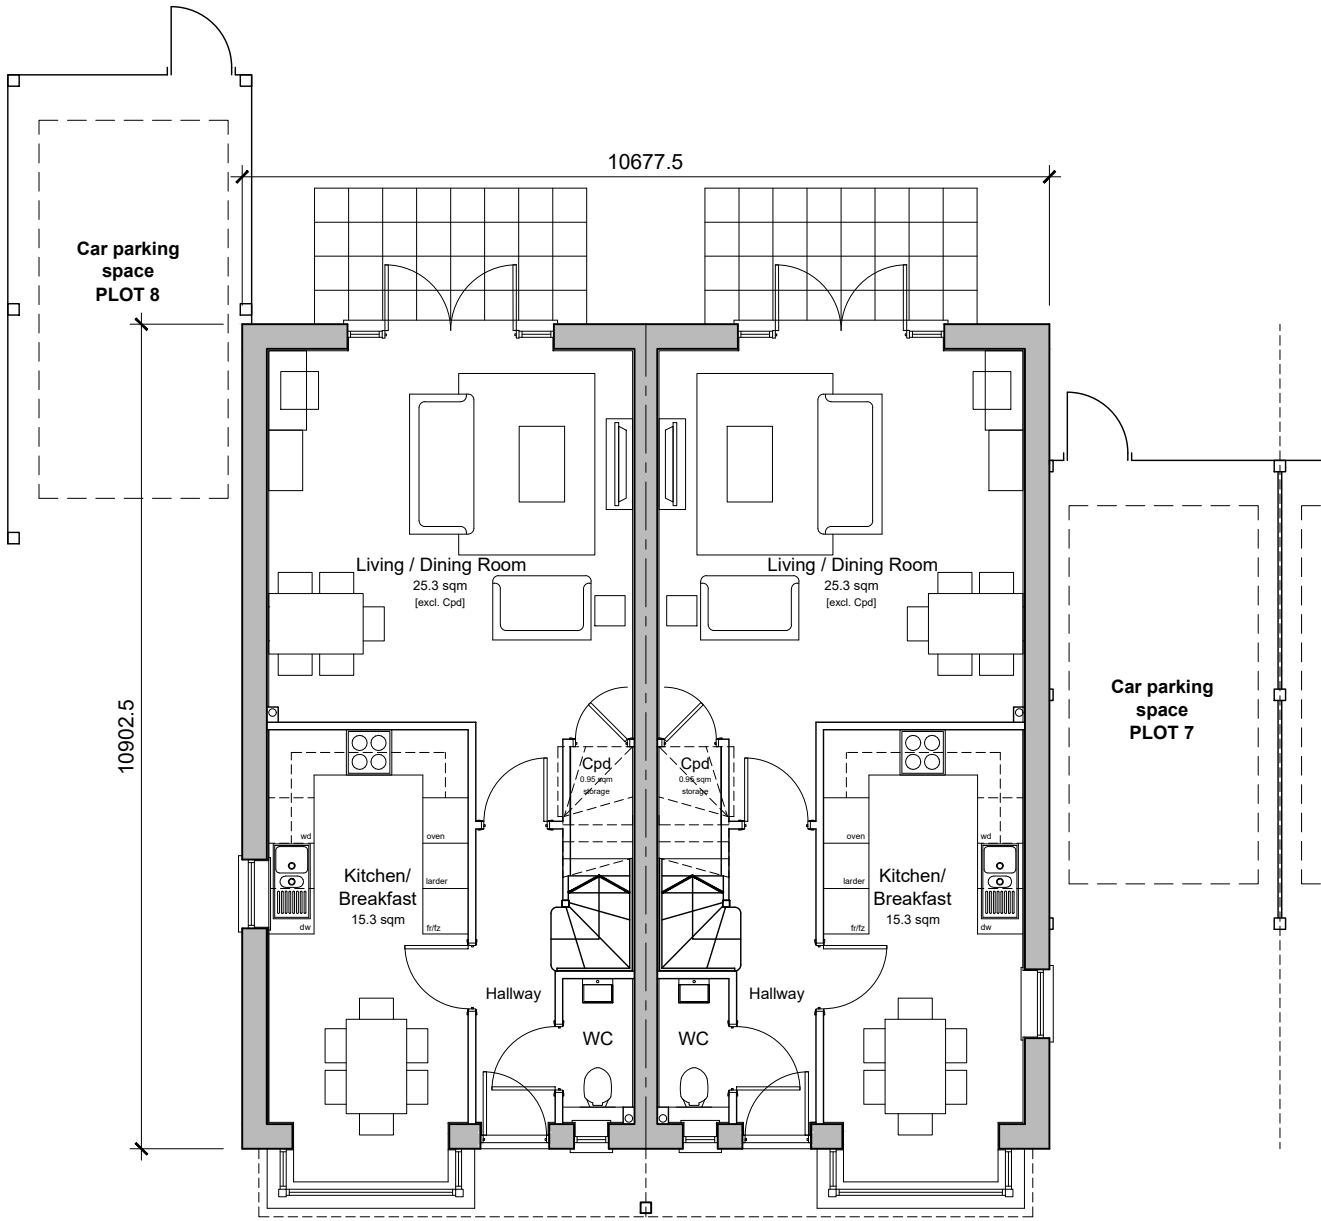

Ground Floor Plan

Open Market Sale
Plot 8
3-Bedroom 5-Person House
99.83 sqm / 1075 sqft GIA [to finishes]
3.28 sqm storage provided where shown

Open Market Sale
Plot 7
3-Bedroom 5-Person House
99.83 sqm / 1075 sqft GIA [to finishes]
3.28 sqm storage provided where shown

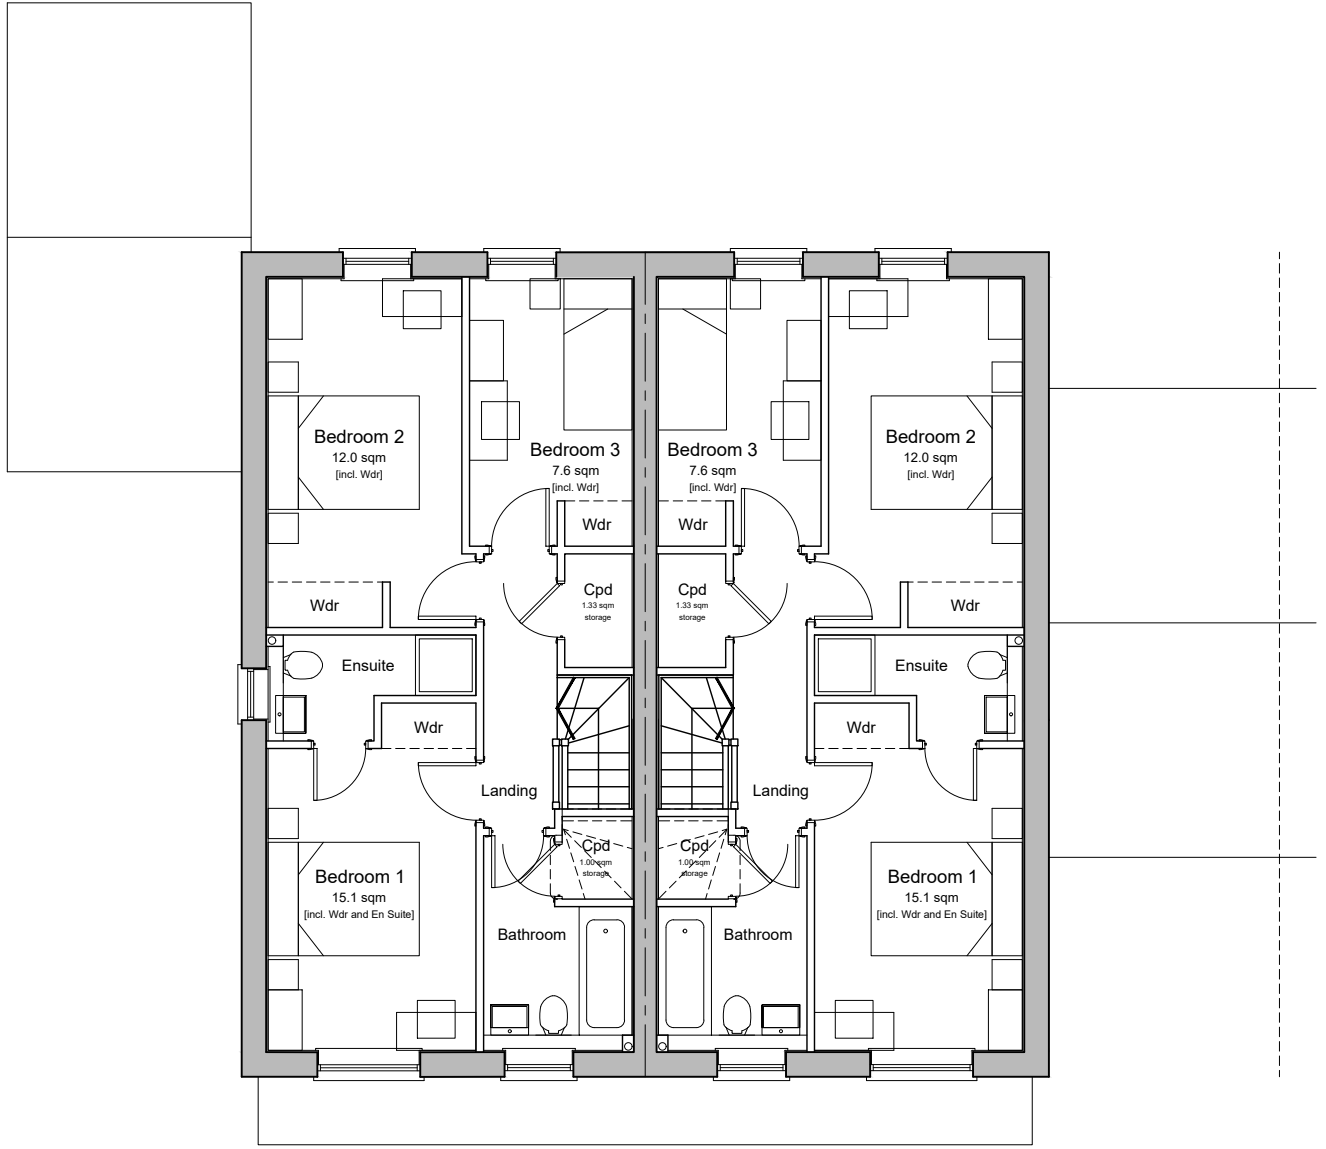

First Floor Plan

Client's Name
Sigma Homes

Job Title
**The Former Shrubland Nursery,
Roundstone Lane, Angmering**

Drawing Title
Proposed Plans - Plots 7,8

Scale
1:100 @ A3

Drawn
JT

Checked
AK

Date
22.12.20

Job No
6855

Drawing No
PL-118

Rev
P1

Status
APPROVAL

P1 22.02.21 Planning Issue			PB	LT
Rev	Date	Revision Details	Dr	Ch



London: 76 Great Suffolk Street
London, SE1 0BL
T 0207 928 2773 E london@ecearchitecture.com
Sussex: Brooklyn Chambers, 11 Goring Road
Worthing, West Sussex, BN12 4AP
T 01903 248777 E sussex@ecearchitecture.com
Bristol: Westworks, Colston Tower
Colston Street, Bristol, BS1 4XE
T 0117 214 1101 E bristol@ecwestworks.com
ECE Architecture
www.ecearchitecture.com