



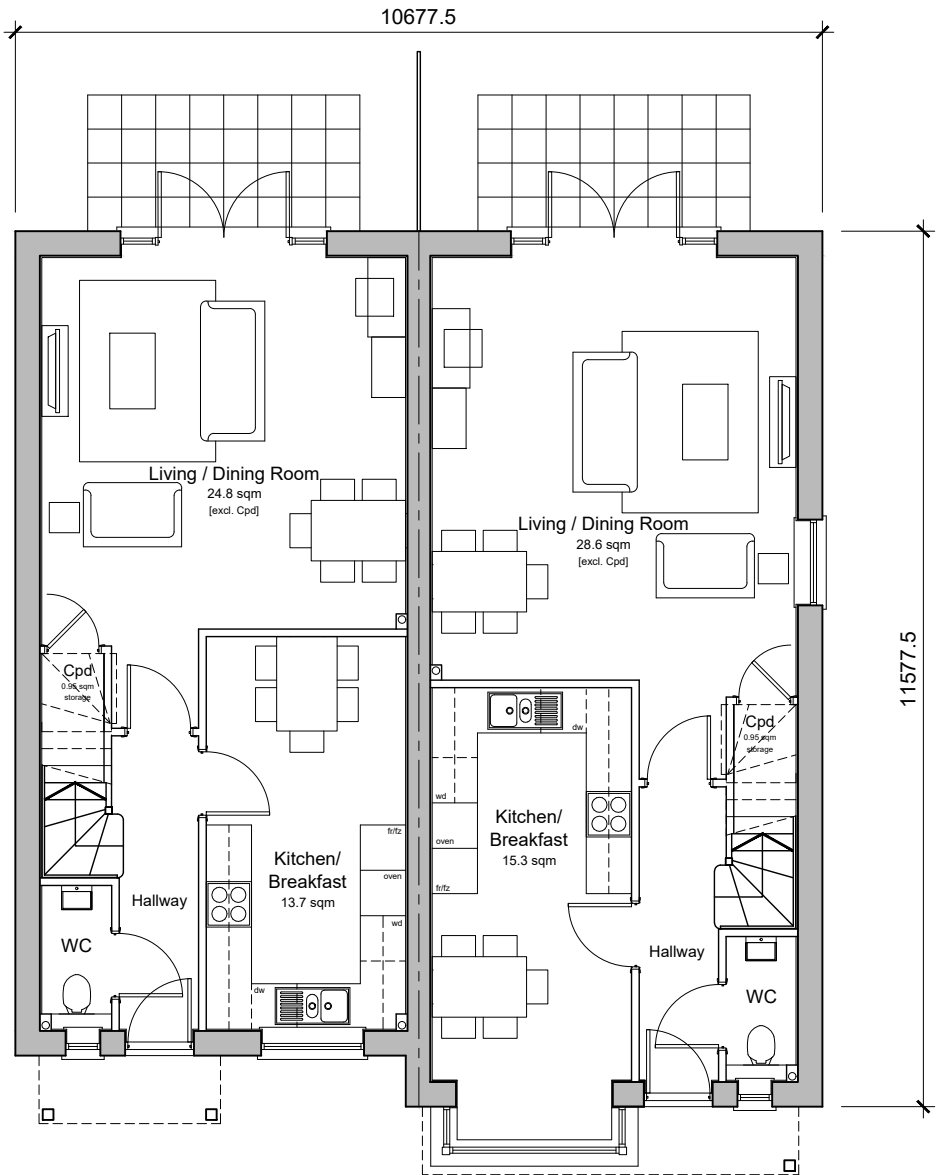

Ground Floor Plan

Open Market Sale
Plots 10
3-Bedroom 5-Person House
98.22 sqm / 1057 sqft GIA (to finishes)
3.28 sqm storage provided where shown

Open Market Sale
Plots 09
3-Bedroom 5-Person House
106.33 sqm / 1144 sqft GIA (to finishes)
3.28 sqm storage provided where shown

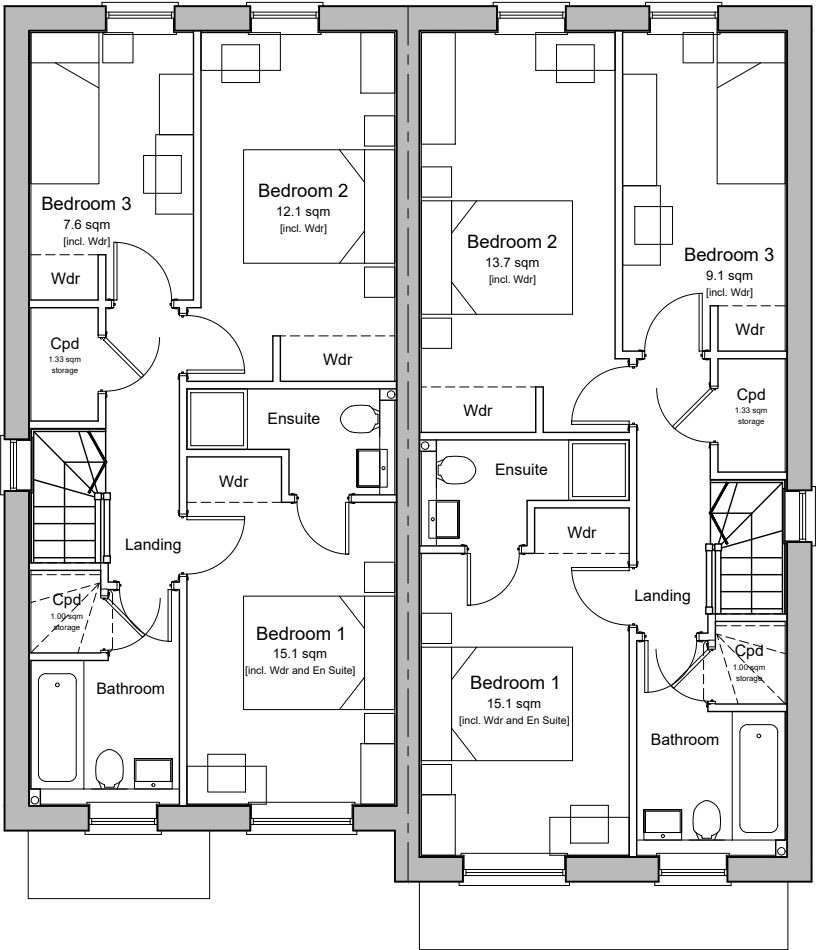

First Floor Plan

Client's Name
Sigma Homes

Job Title
**The Former Shrubland Nursery,
Roundstone Lane, Angmering**

Drawing Title
Proposed Plans - Plots 09,10

Scale
1:100 @ A3

Drawn
JT

Checked
AK

Date
22.12.20

Job No
6855

Drawing No
PL-120

Rev
P1

Status
APPROVAL