
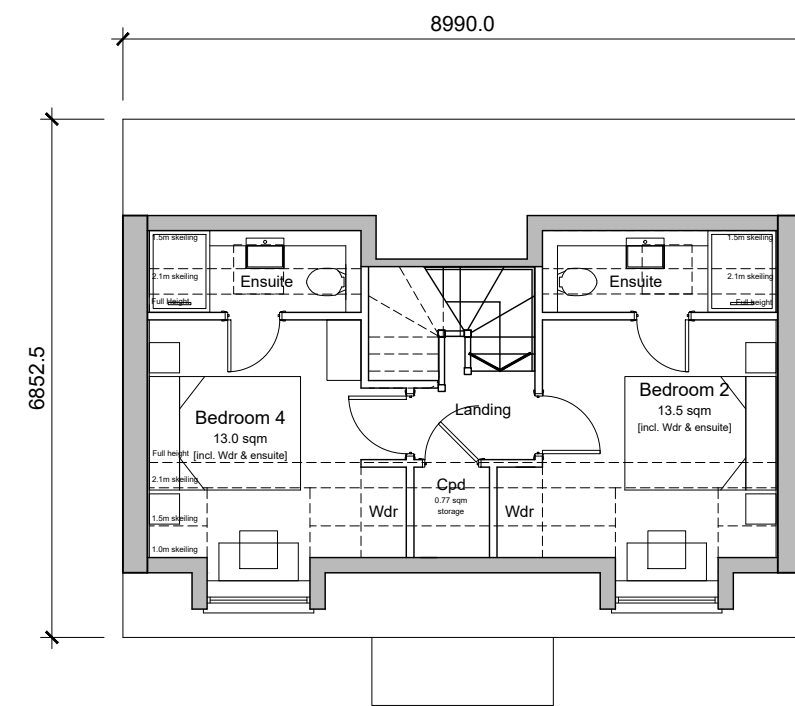
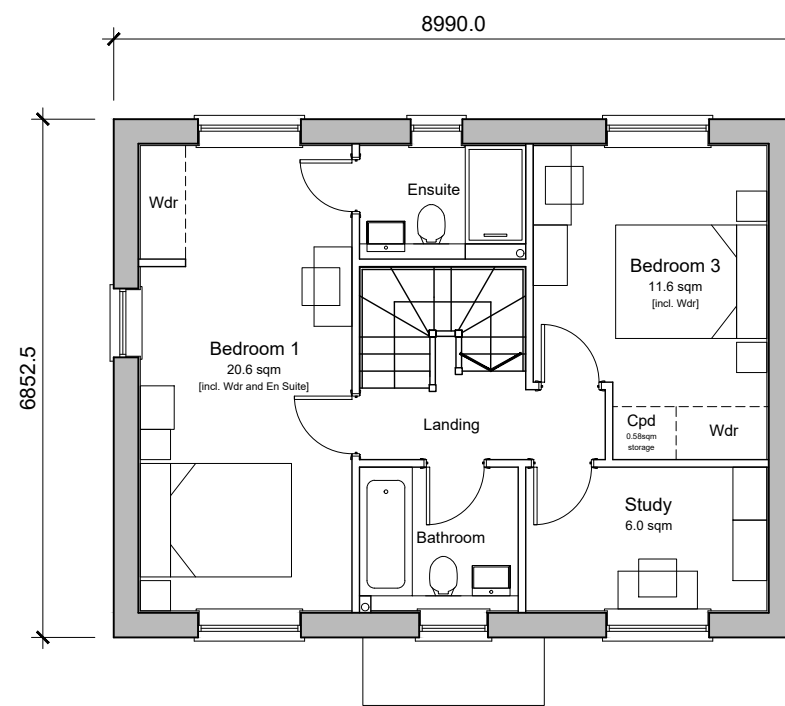


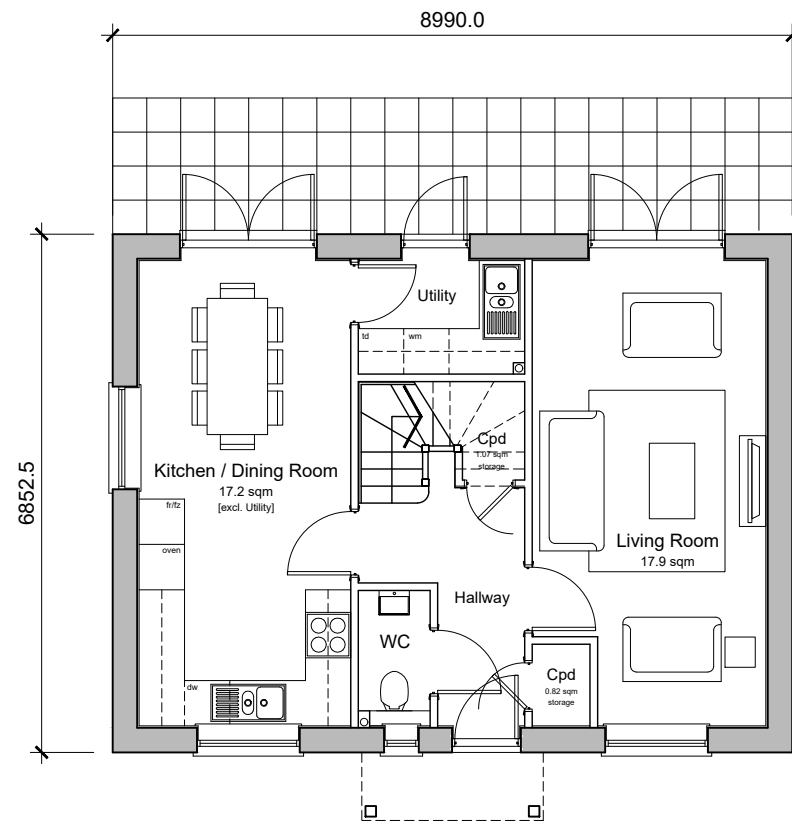

Drawn JT	Checked AK	Date 22.12.20
Job No 6855	Drawing No PL-114	Rev P1
Status		
APPROVAL		