



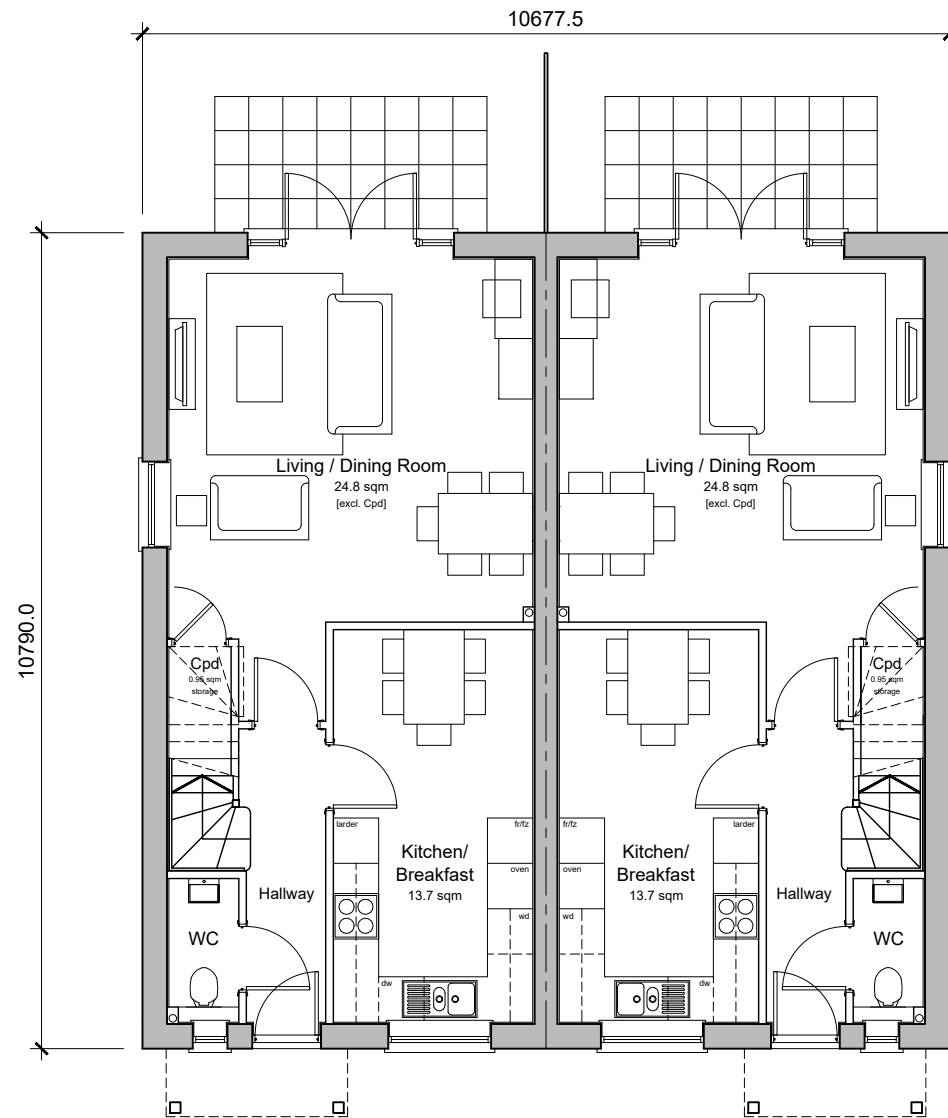


Ground Floor Plan

Open Market Sale
Plots 3,21
4-Bedroom 7-Person Townhouse
129.77 sqm / 1397 sqft GIA [to finishes]

5.79 sqm storage provided where shown

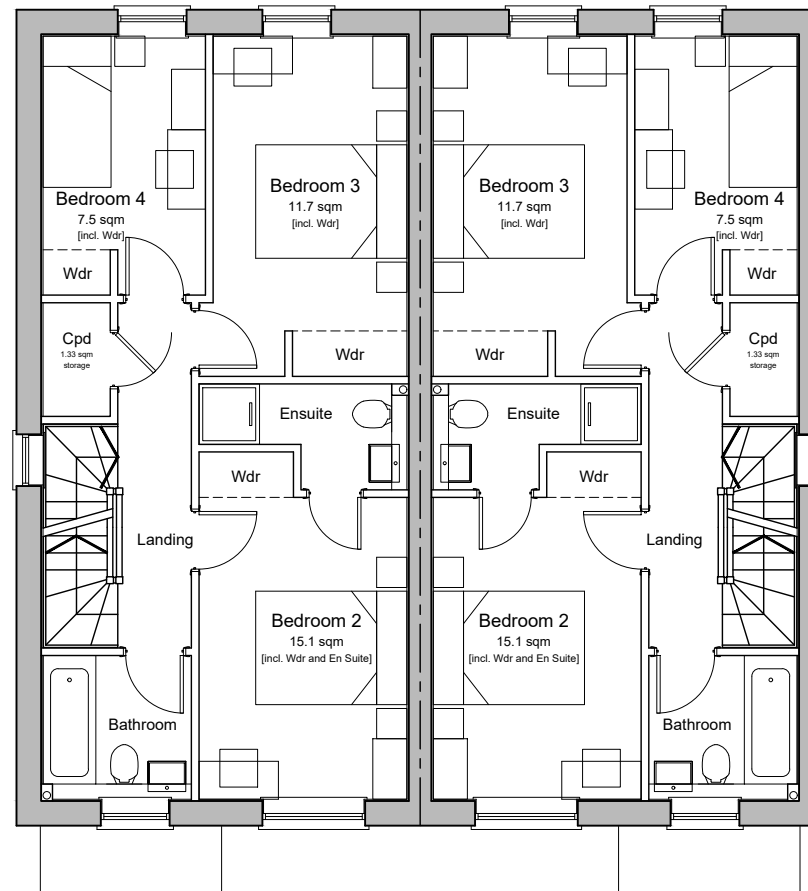

First Floor Plan

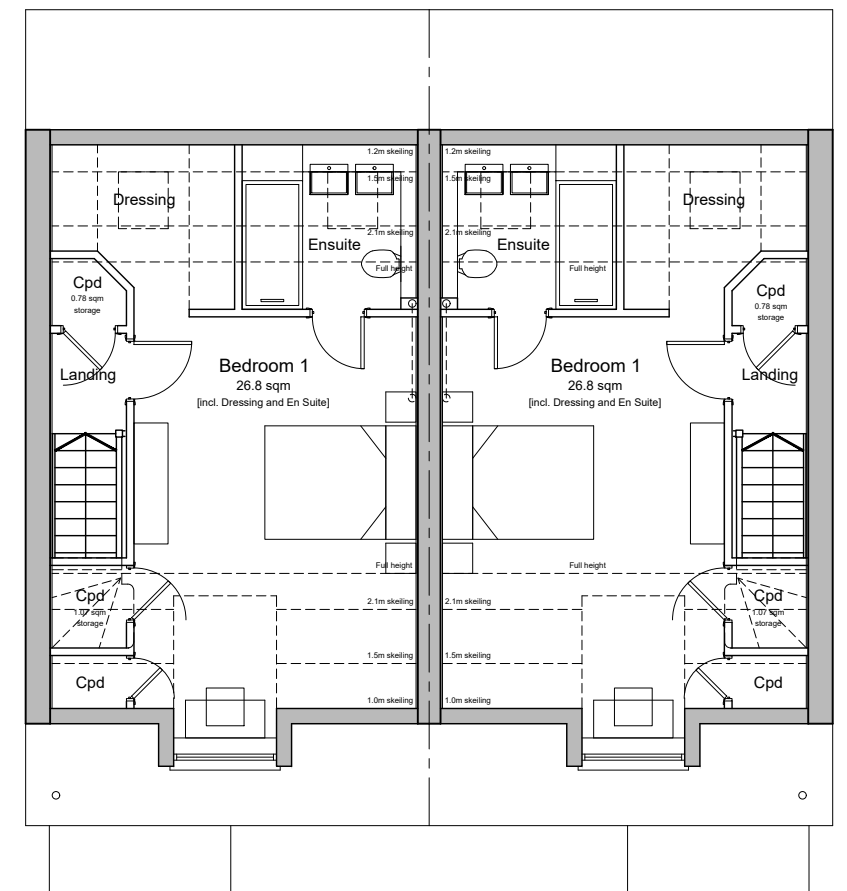

Second Floor Plan

Client's Name

Sigma Homes

Job Title

The Former Shrubland Nursery,
Roundstone Lane, Angmering

Drawing Title

Proposed Plans - Plots

2,3,20,21

Scale

1:100 @ A3



metres 1 2 3

Drawn	Checked	Date
JT	AK	22.12.20
Job No	Drawing No	Rev
6855	PL-112	P1
Status		

APPROVAL

P1	22.02.21	Planning Issue	PB	LT
Rev	Date	Revision Details	Dr	Ch



London: 76 Great Suffolk Street
London, SE1 0BL

T 0207 928 2773 | london@ecearchitecture.com

Sussex: Brooklyn Chambers, 11 Goring Road
Worthing, West Sussex, BN12 4AP

T 01903 248777 | sussex@ecearchitecture.com

Bristol: Westworks, Colston Tower
Colston Street, Bristol, BS1 4XE

T 0117 214 1101 | bristol@ecewestworks.com

ECE Architecture

www.ecearchitecture.com