




Street Scene AA



Street Scene BB

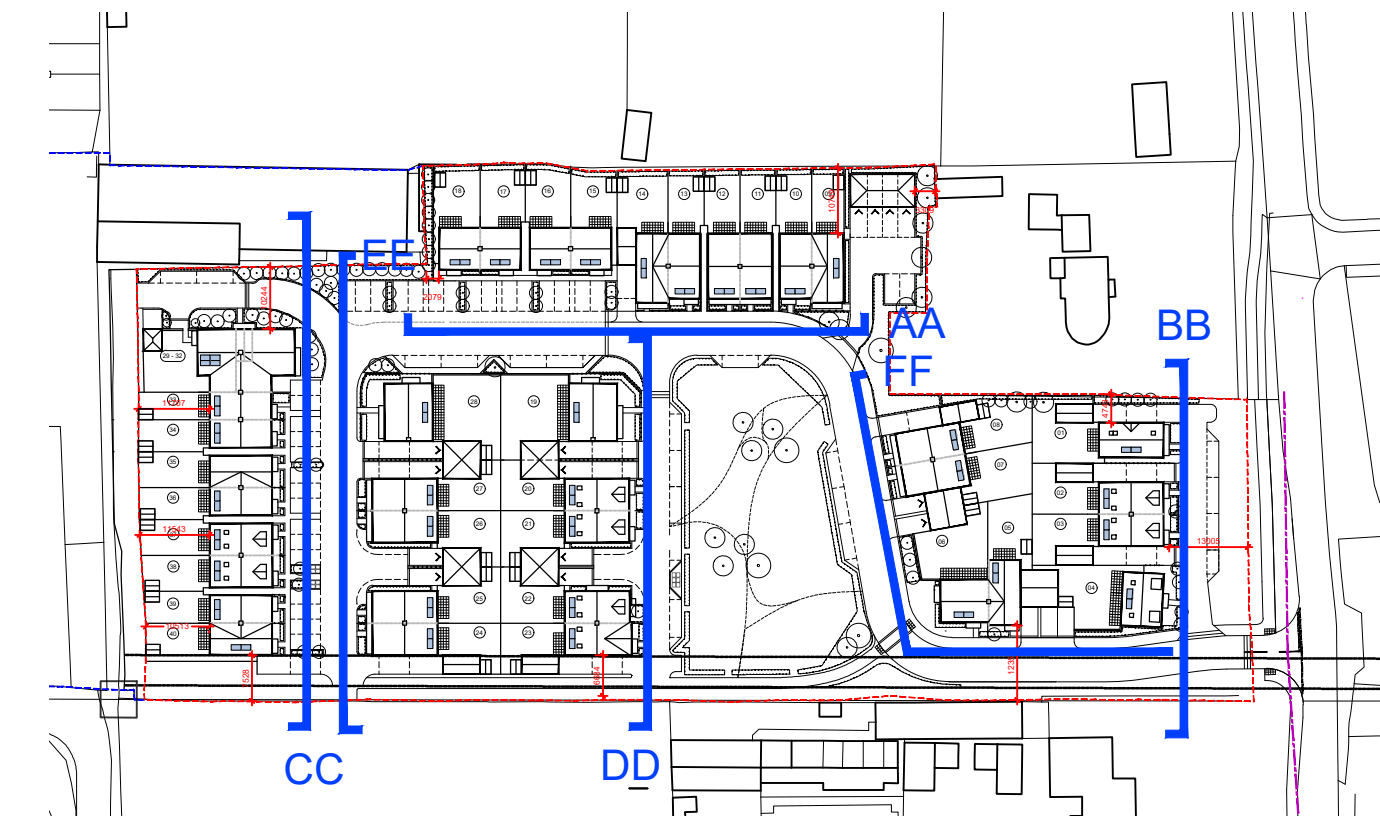

- Materials Key:**
- 1 - Freshfield Lane Multi Red Brick
 - 2 - Sail Cloth Hardie Plank Weatherboard
 - 3 - Marley Eternit Clay Style Roof Tile
 - 4 - White UPVC Window Frames
 - 5 - UPVC Black Rainwater Goods
 - 6 - Composite Front Door
 - 7 - Porch with Timber Posts
 - 8 - Lead Cill Detail
 - 9 - Plain Red Brick Cills
 - 10 - Projecting Brick Feature Band
 - 11 - Red Clay Tile Hanging
 - 12 - Plain Brick Headers
 - 13 - Grey GRP Box Dormer
 - 14 - Slate Roof Tile
 - 15 - Grey Hardie Plank Weatherboard

P1	22.02.21	Planning Issue	PB	LT
Rev	Date	Revision Details	Dr	Ch

ECE Architecture
www.ecearchitecture.com

London: 76 Great Suffolk Street
London, SE1 0BL
T 0207 928 2773 E london@ecearchitecture.com

Sussex: Brooklyn Chambers, 11 Goring Road
Worthing, West Sussex, BN12 4AP
T 01903 248777 E sussex@ecearchitecture.com

Bristol: Westworks, Colston Tower
Colston Street, Bristol, BS1 4XE
T 0117 214 1101 E bristol@ecewestworks.com

Client's Name
Sigma Homes

Job Title
**The Former Shrubland Nursery,
Roundstone Lane, Angmering**

Drawing Title
Proposed Street Scenes A & B

Scale
1:100 @ A1 / 1:200 @ A3

metres 2 4 6 8 10

Drawn	Checked	Date
JT	AK	25.11.20

Job No	Drawing No	Rev
6855	PL-150	P1

Status
APPROVAL