




Street Scene EE



Street Scene FF



Street Scene FF

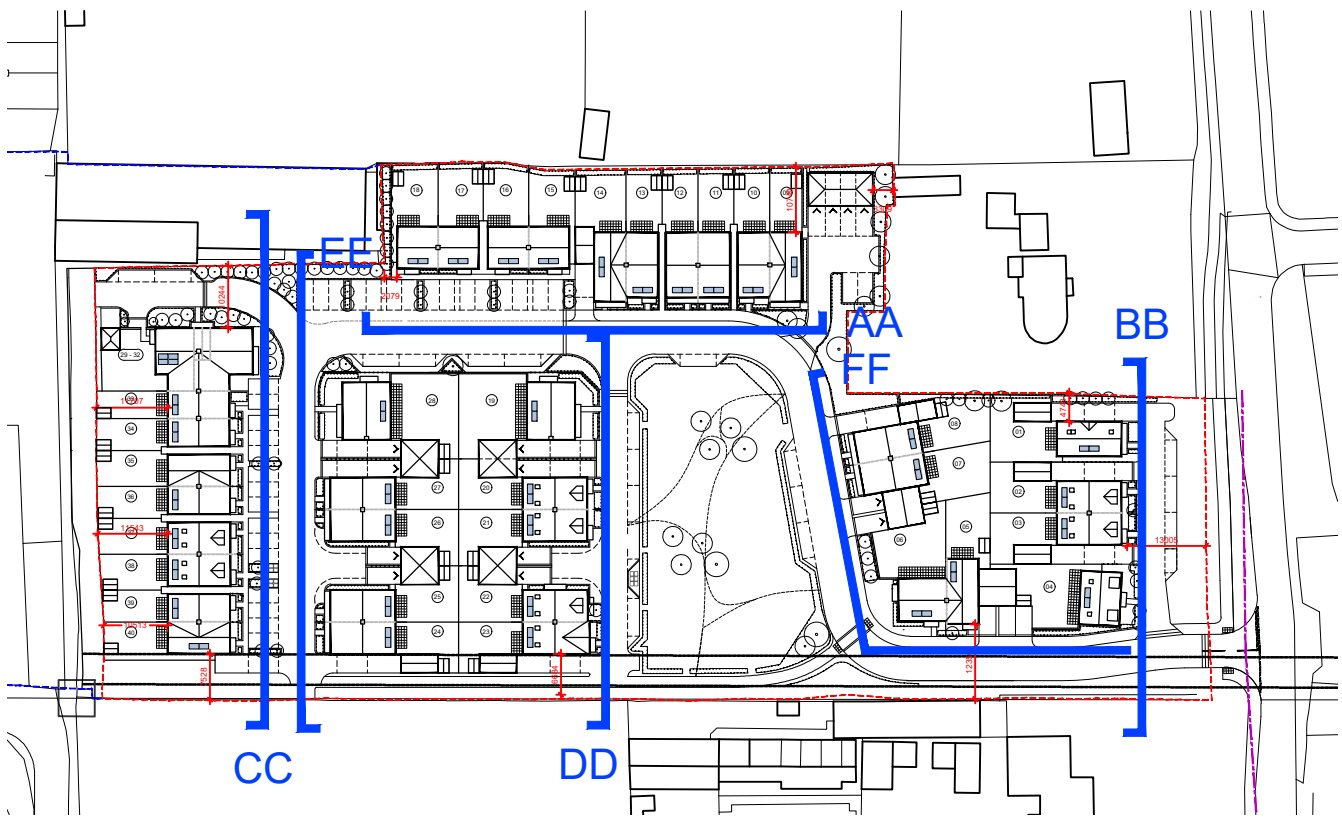

Materials Key:

- 1 - Freshfield Lane Multi Red Brick
- 2 - Sail Cloth Hardie Plank Weatherboard
- 3 - Marley Eternit Clay Style Roof Tile
- 4 - White UPVC Window Frames
- 5 - UPVC Black Rainwater Goods
- 6 - Composite Front Door
- 7 - Porch with Timber Posts
- 8 - Lead Cill Detail
- 9 - Plain Red Brick Cills
- 10 - Projecting Brick Feature Band
- 11 - Red Clay Tile Hanging
- 12 - Plain Brick Headers
- 13 - Grey GRP Box Dormer
- 14 - Slate Roof Tile
- 15 - Grey Hardie Plank Weatherboard

P1	22.02.21	Planning Issue	PB	LT
Rev	Date	Revision Details	Dr	Ch

ECE Architecture
www.ecearchitecture.com

London: 76 Great Suffolk Street
London, SE1 0BL
T 0207 928 2773 E london@ecearchitecture.com

Sussex: Brooklyn Chambers, 11 Goring Road
Worthing, West Sussex, BN12 4AP
T 01903 248777 E sussex@ecearchitecture.com

Bristol: Westworks, Colston Tower
Colston Street, Bristol, BS1 4XE
T 0117 214 1101 E bristol@ecewestworks.com

Client's Name
Sigma Homes

Job Title
**The Former Shrubland Nursery,
Roundstone Lane, Angmering**

Drawing Title
Proposed Street Scenes E & F

Scale
1:100 @ A1 / 1:200 @ A3

metres 2 4 6 8 10

Drawn JT Checked AK Date 25.11.20

Job No 6855 Drawing No PL-152 Rev P1

Status
APPROVAL