


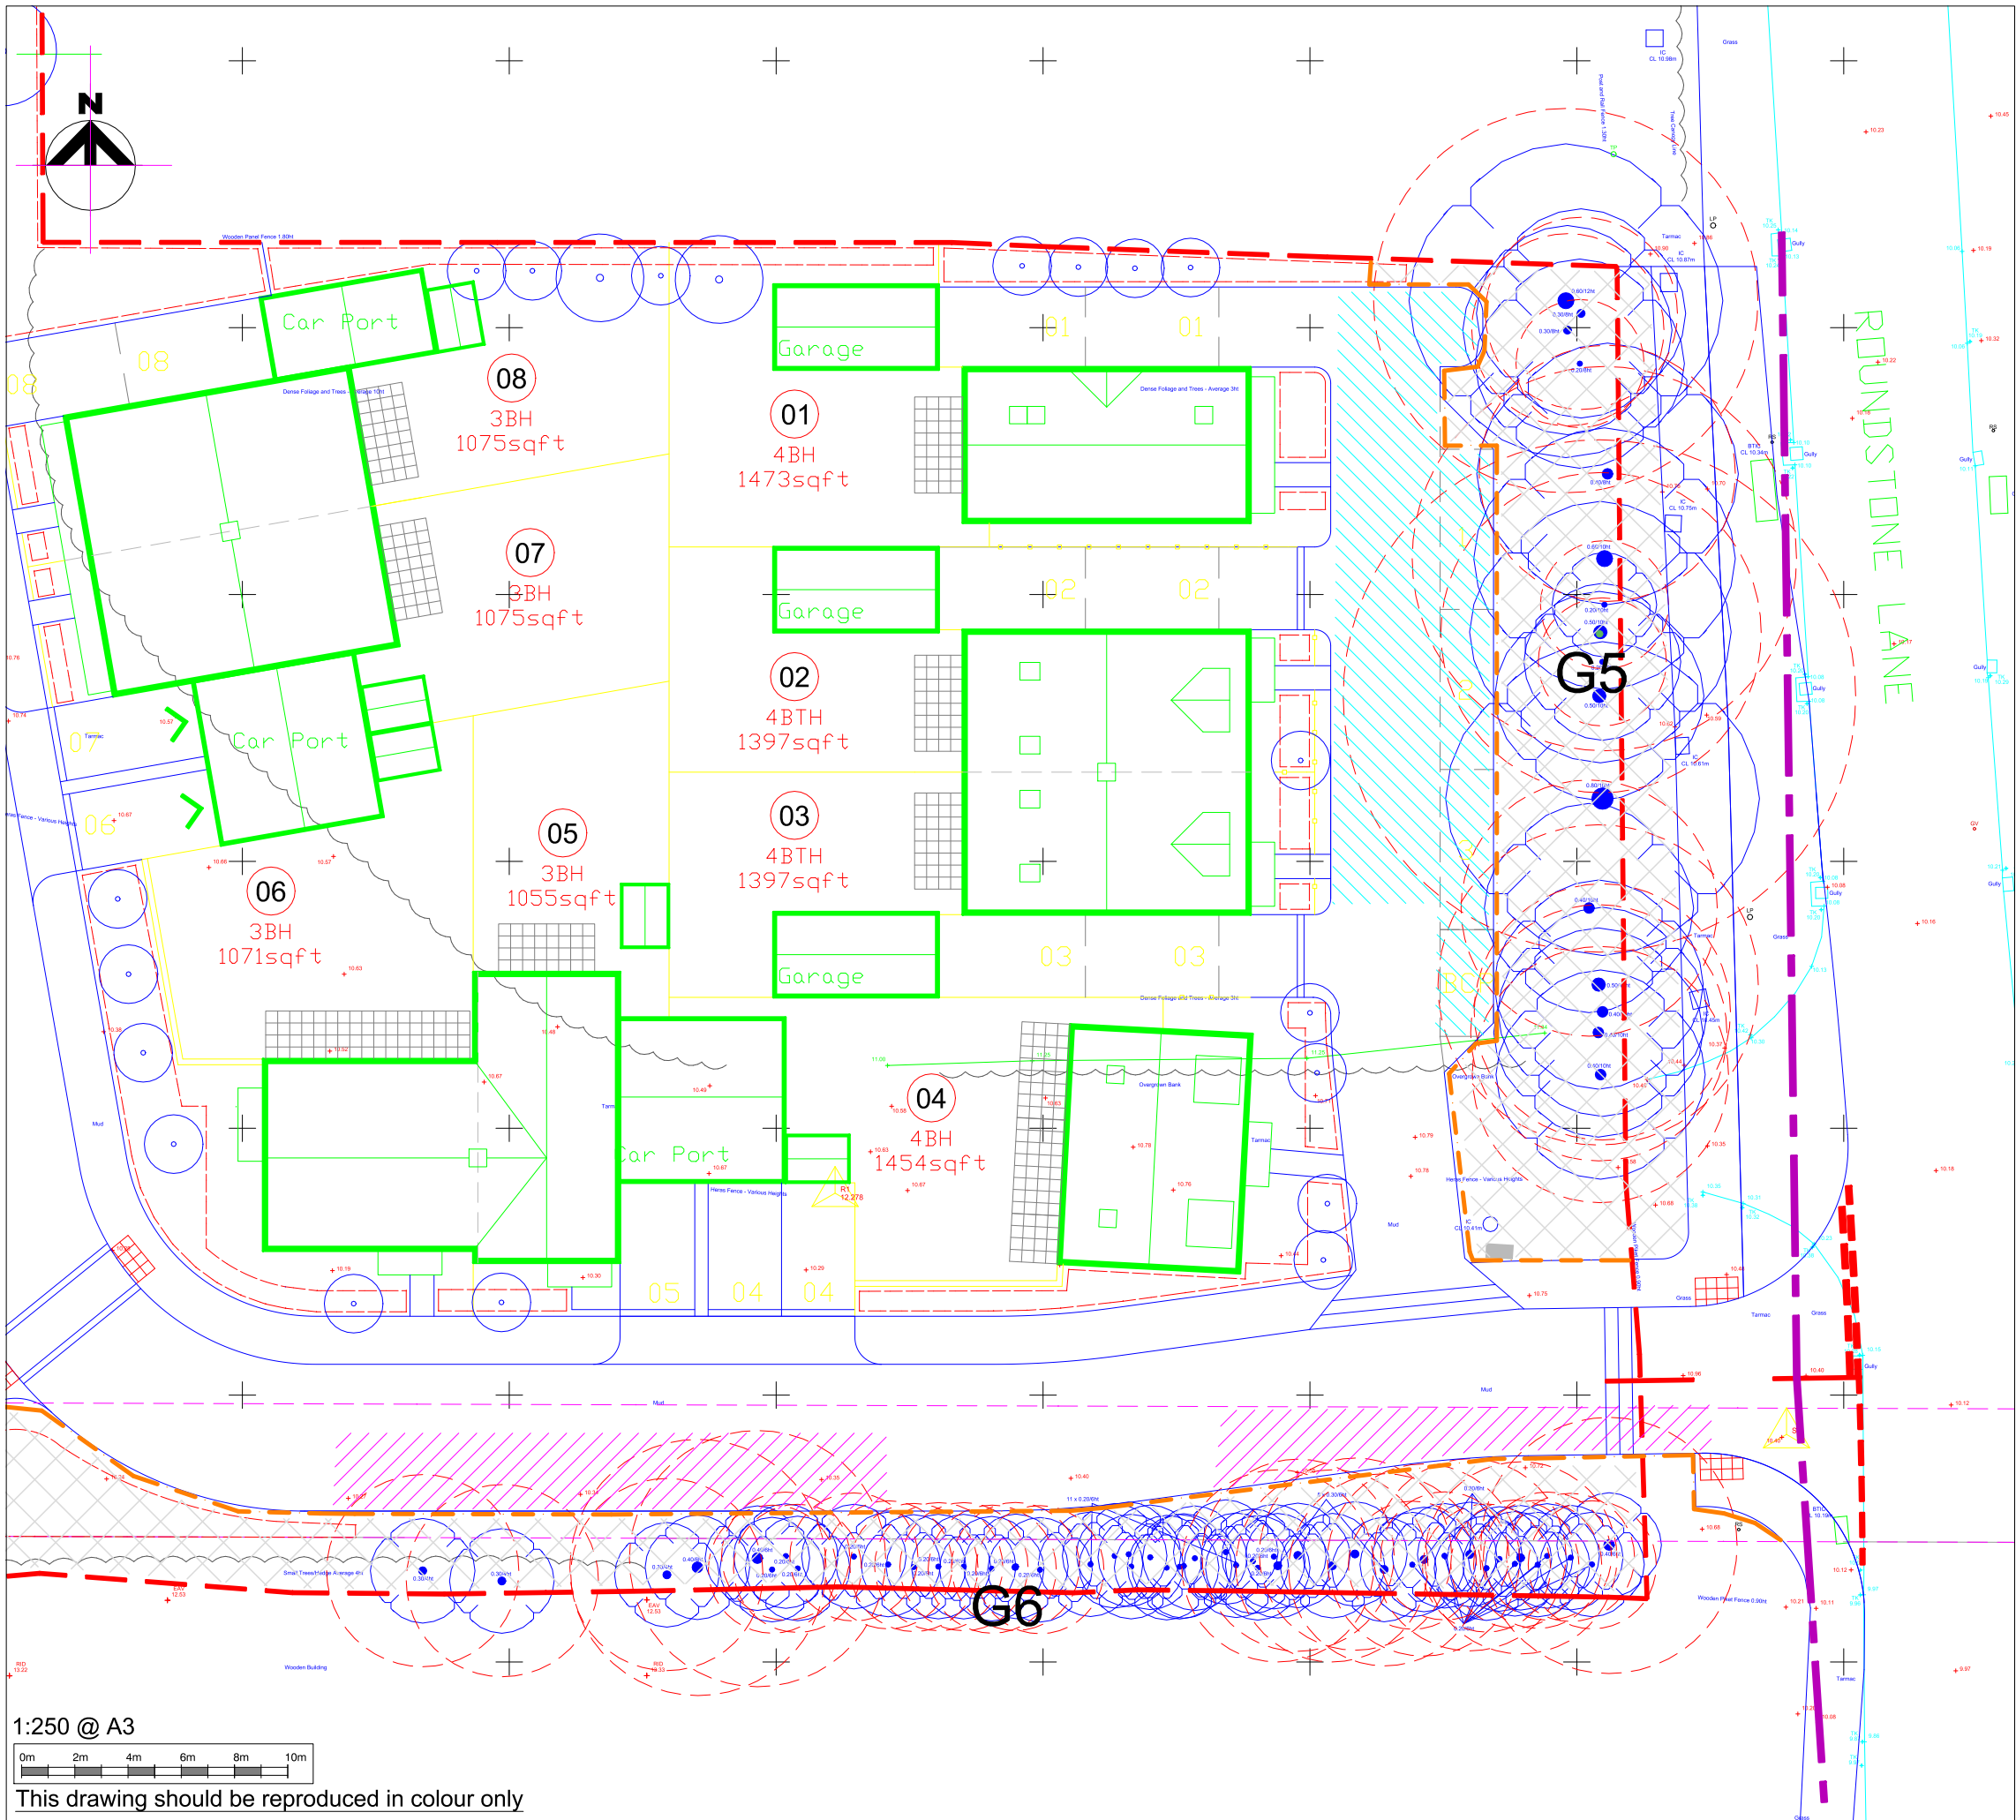

- Category B - Trees of moderate quality with an estimated remaining life expectancy of at least 20 years
- Category C - Trees of low quality with an estimated remaining life expectancy of at least 10 years, or young trees with a stem diameter below 150 mm
- Root Protection Area (RPA)
- Tree Protection Fencing (TPF)
- Construction Exclusion Zone (CEZ)
- Extent of Cellular Confinement Sysytem (CCS)
- Extent of Precautionary Area (PA)

Nicholas Jones Consultants Limited

Independent Professional Arboricultural Consultancy

Office - 01273 858 826

Mobile - 07377 393 897

e-mail info@nicholasjonesconsultants.co.uk

Client's Name

Sigma Homes Group

Job Title

Former Shrublands Nursery
Roundstone Lane, Angmering

Drawing Title

Preliminary Tree Protection Plan East

Scale

1:250 @ A3

Drawn

NDJ

Date

02.03.2021

Drg No

NJCL 645_02_020321

Status

INFORMATION