


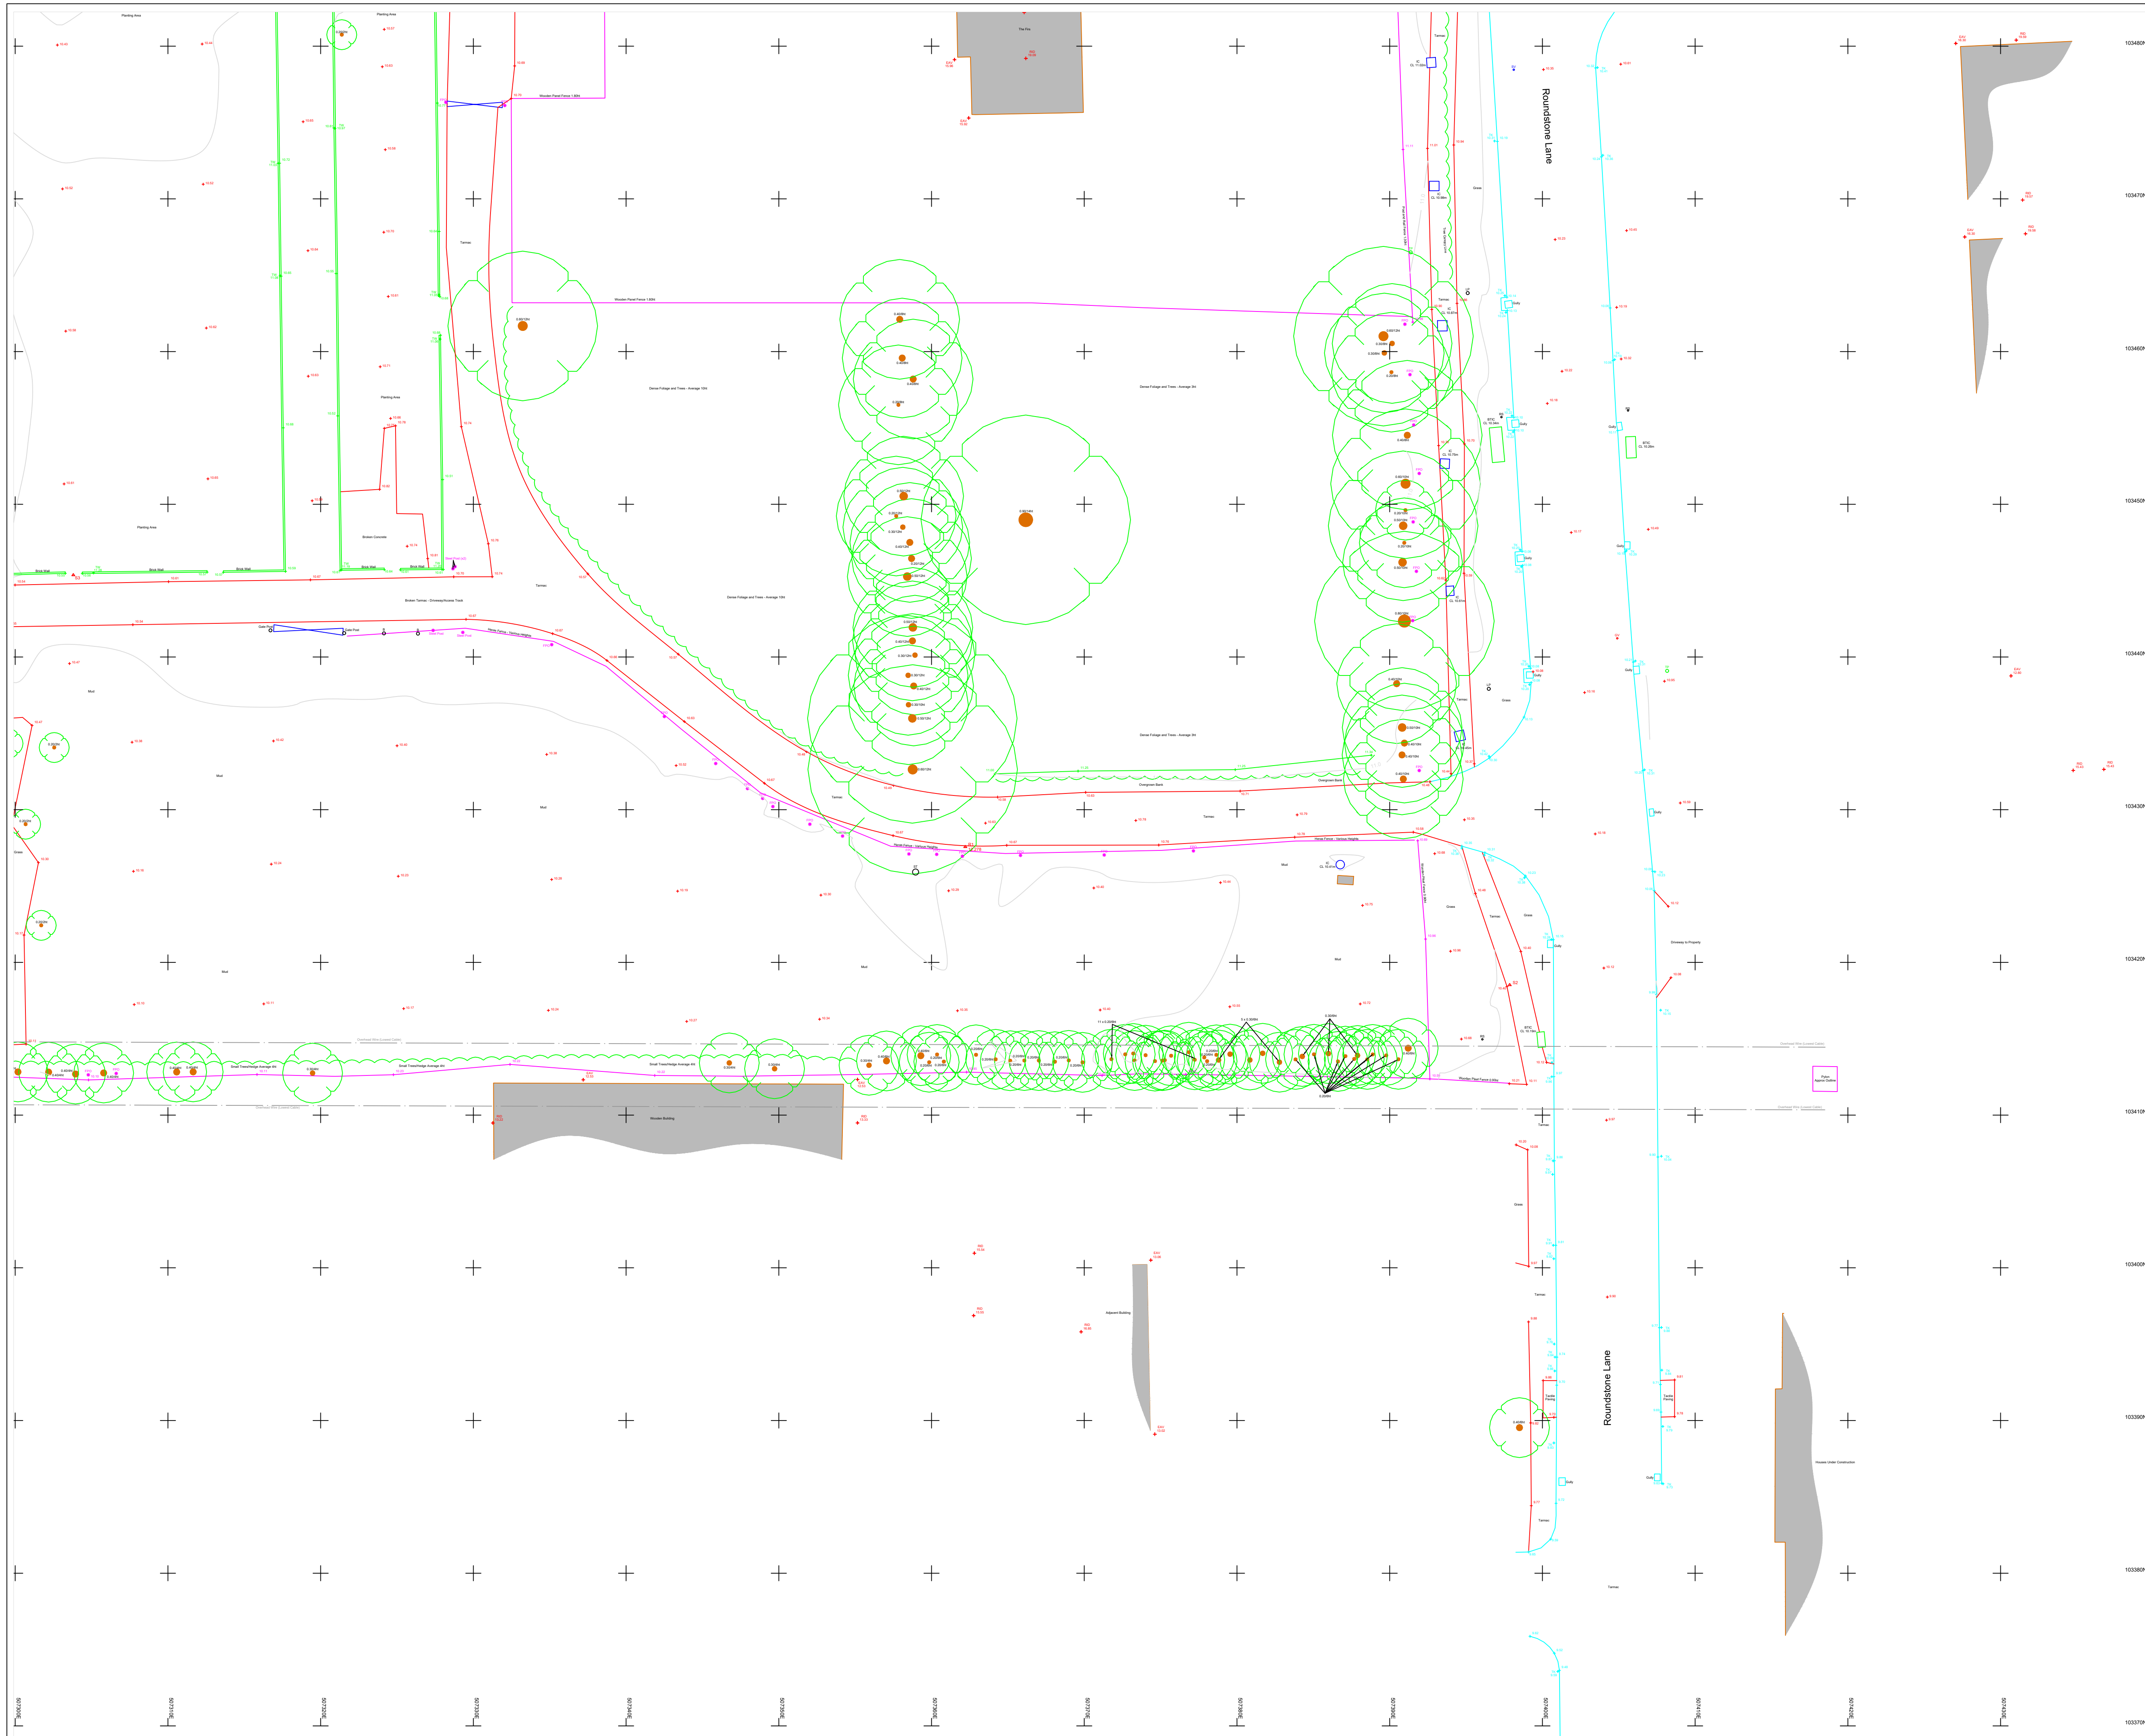


NOTES


1. The Grid and Levels are co-ordinated using OS Active GPS Network (OSTN 15).
2. To be read in conjunction with S19149 - Survey Report.pdf - this also contains site photographs.
3. For control Point Details see S19149 - Survey Report.pdf

LEGEND

0.20/ft. - Trees detailing Bole Diameter and Height
B - Bollard
CL - Cover Level
EAV - Eaves Level
FH - Fire Hydrant
FPO - Fence Post
GV - Gas Valve
IC - Inspection Cover
LP - Lamp Post
RID - Ridge Level
RS - Road Sign
RWP - Rain Water Pipe
SC - Stop Cock
SV - Sluice Valve
THL - Threshold Level
TK - Top of Kerb
TW - Top of Wall
WM - Water Meter
WO - Wash Out

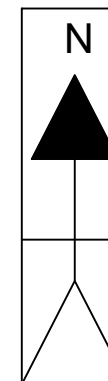

KEYPLAN

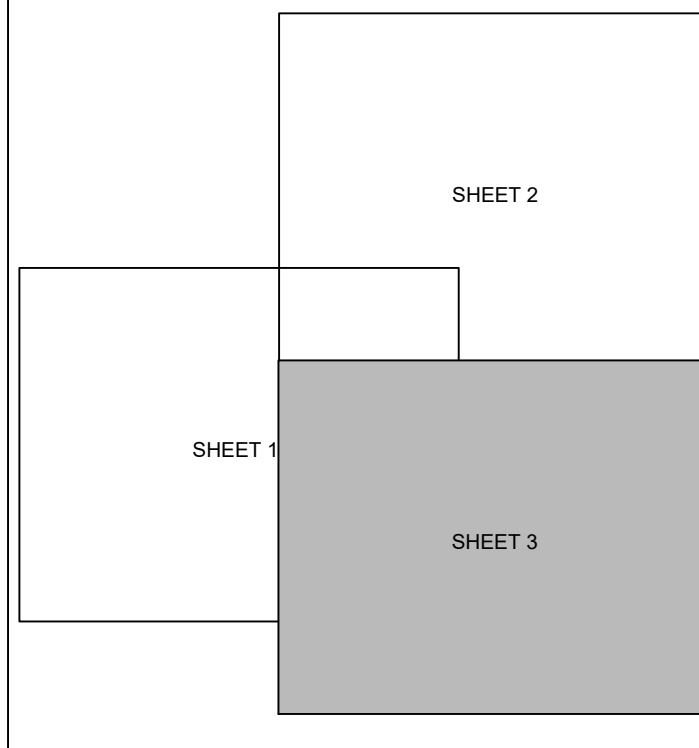

Rev	Revised By	Date	Checked By	Date
-----	------------	------	------------	------

Project
**LAND OFF ROUNDSTONE LANE
ANGMERING
BN16 4BB**

Drawing Title

TOPOGRAPHIC SURVEY

16 Allcard Close
Horsham
RH12 5A
Tel No: 0786741190
www.incosurveys.co.uk



Surveyed:	M.Jones	Dec 2019
Checked:	L.Jones	Dec 2019

Project No. S19149	Drawing Status INFORMATION	Scale (@ A1) 1:200
-----------------------	-------------------------------	-----------------------

TOPOGRAPHIC
SURVEY - SHEET 3