



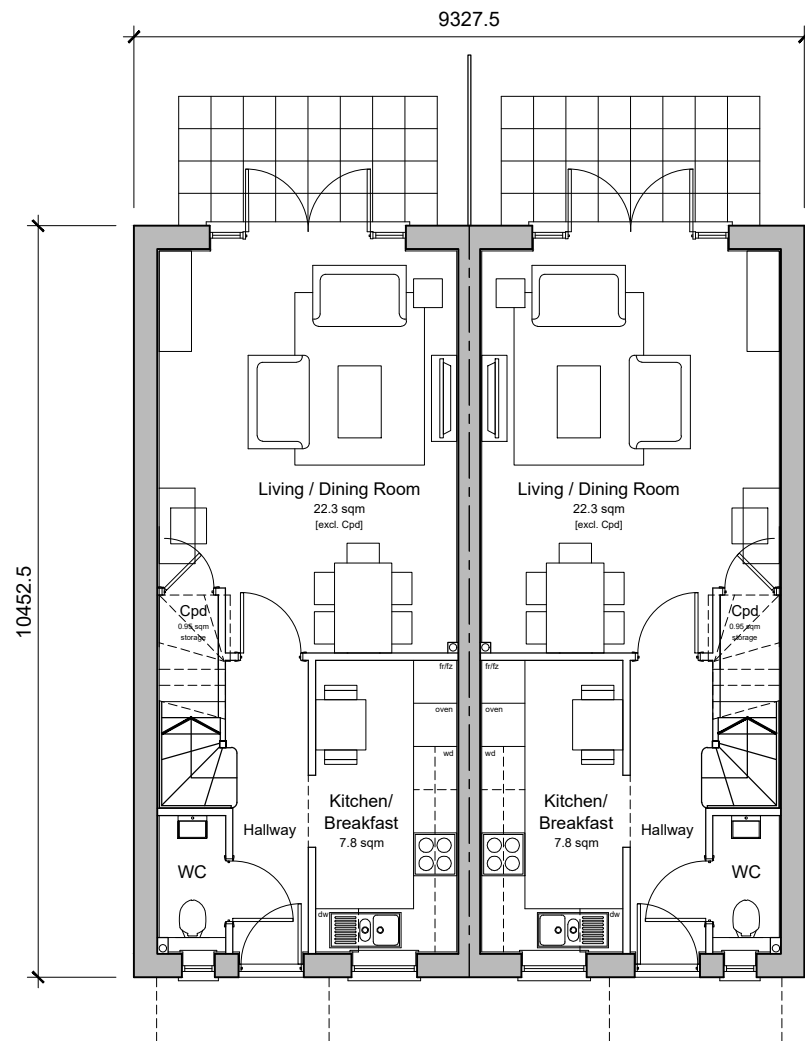

Ground Floor Plan

Open Market Sale
Plots 40
2-Bedroom 4-Person House
93.88 sqm / 1010 sqft GIA [to finishes]
2.86 sqm storage provided where shown

Open Market Sale
Plots 39
2-Bedroom 4-Person House
93.88 sqm / 1010 sqft GIA [to finishes]
2.86 sqm storage provided where shown

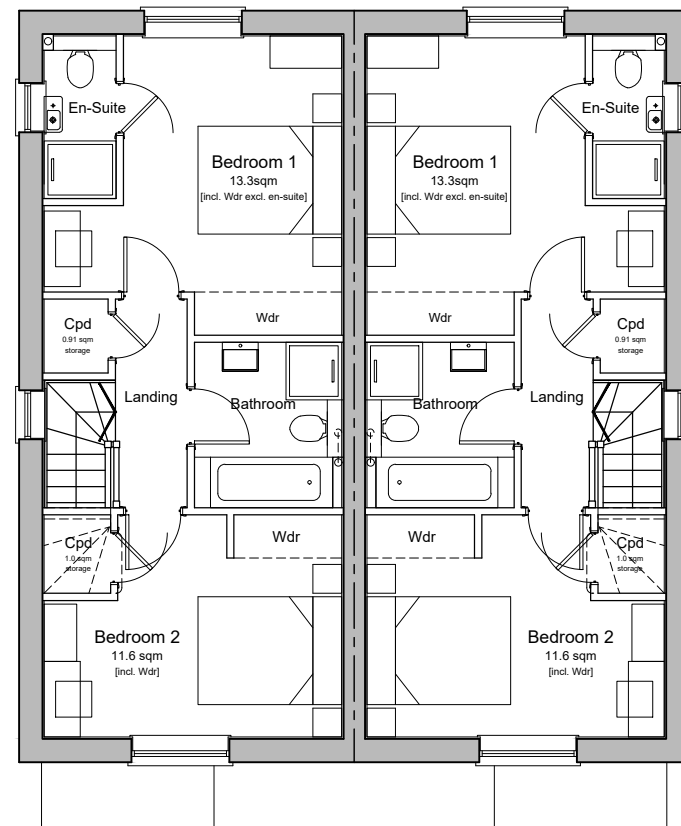

First Floor Plan

Client's Name

Sigma Homes

Job Title

The Former Shrubland Nursery, Roundstone Lane, Angmering

Drawing Title

Proposed Plans - Plots 39,40

Scale

1:100 @ A3



metres 1 2 3 4

Drawn	Checked	Date
JT	AK	22.12.20
Job No	Drawing No	Rev
6855	PL-141	P2
Status		
APPROVAL		