



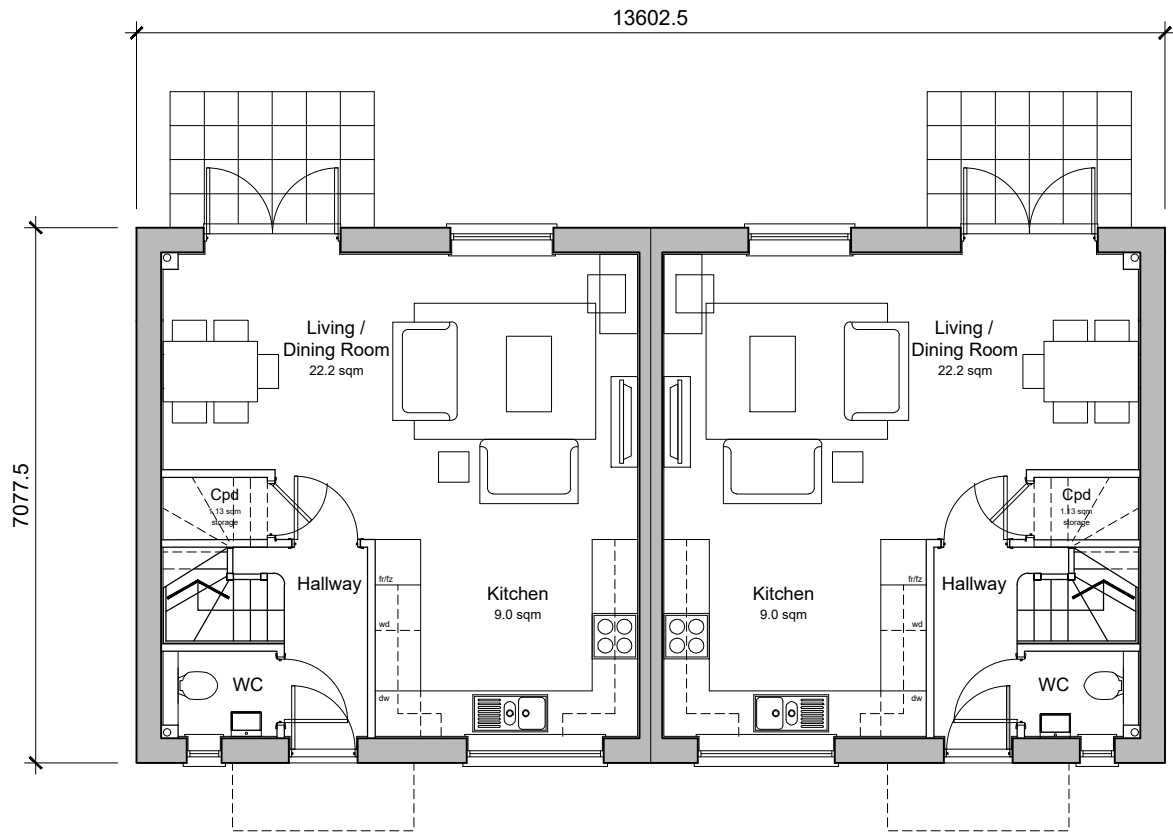

Ground Floor Plan

Affordable
Plot 18
2-Bedroom 4-Person House
80.0 sqm /860 sqft GIA (to finishes)
2.27 sqm storage provided where shown [2.0 sqm required]

Affordable
Plot 17
2-Bedroom 4-Person House
80.0 sqm /860 sqft GIA (to finishes)
2.27 sqm storage provided where shown [2.0 sqm required]

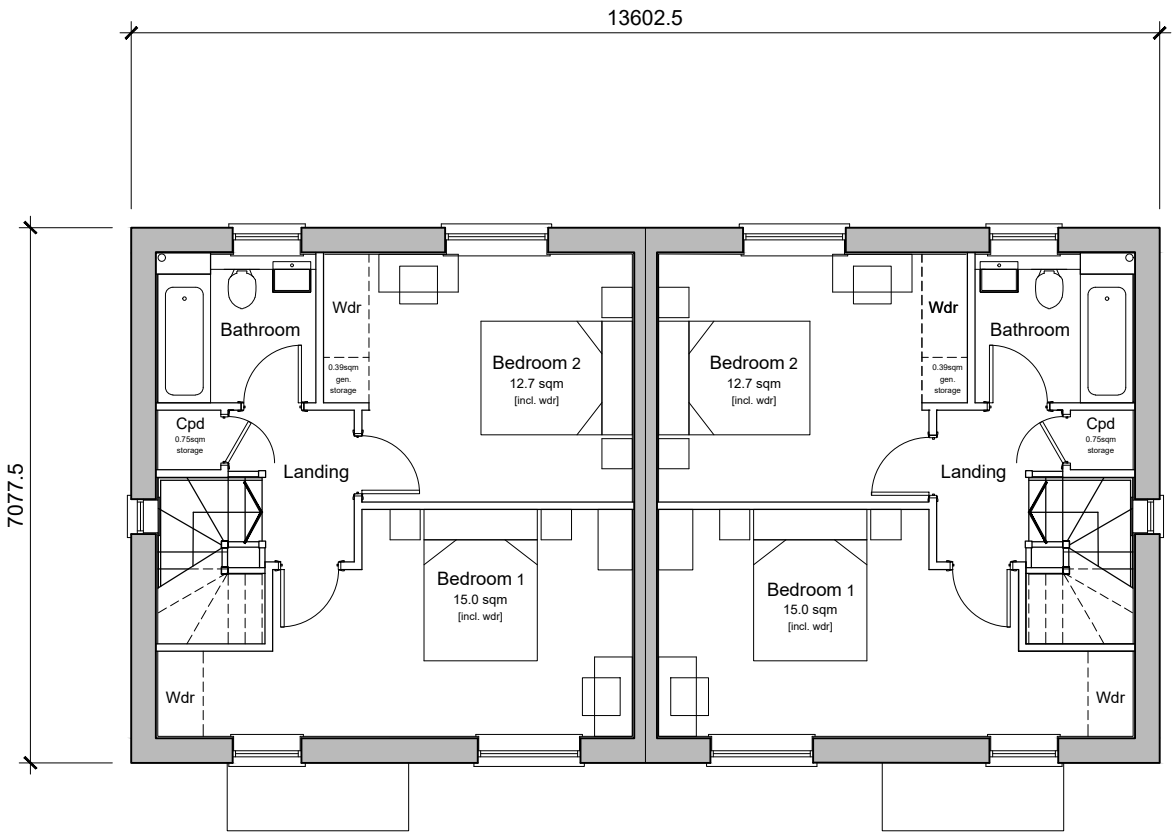

First Floor Plan

Client's Name
Sigma Homes

Job Title
**The Former Shrubland Nursery,
Roundstone Lane, Angmering**

Drawing Title
Proposed Plans - Plots 17,18

Scale
1:100 @ A3

Drawn
JT

Checked
AK

Date
22.12.20

Job No
6855

Drawing No
PL-147

Rev
P1

Status
APPROVAL

P1 22.02.21 Planning Issue PB LT
Rev Date Revision Details Dr Ch

London: 76 Great Suffolk Street London, SE1 0BL
T 0207 928 2773 E london@ecearchitecture.com
Sussex: Brooklyn Chambers, 11 Goring Road Worthing, West Sussex, BN12 4AP
T 01903 248777 E sussex@ecearchitecture.com
Bristol: Westworks, Colston Tower Colston Street, Bristol, BS1 4XE
T 0117 214 1101 E bristol@ecewestworks.com
ECE Architecture
www.ecearchitecture.com

CAD Plot date: 6/07/2021 - 12:39:29 6855 - house types.dwg