


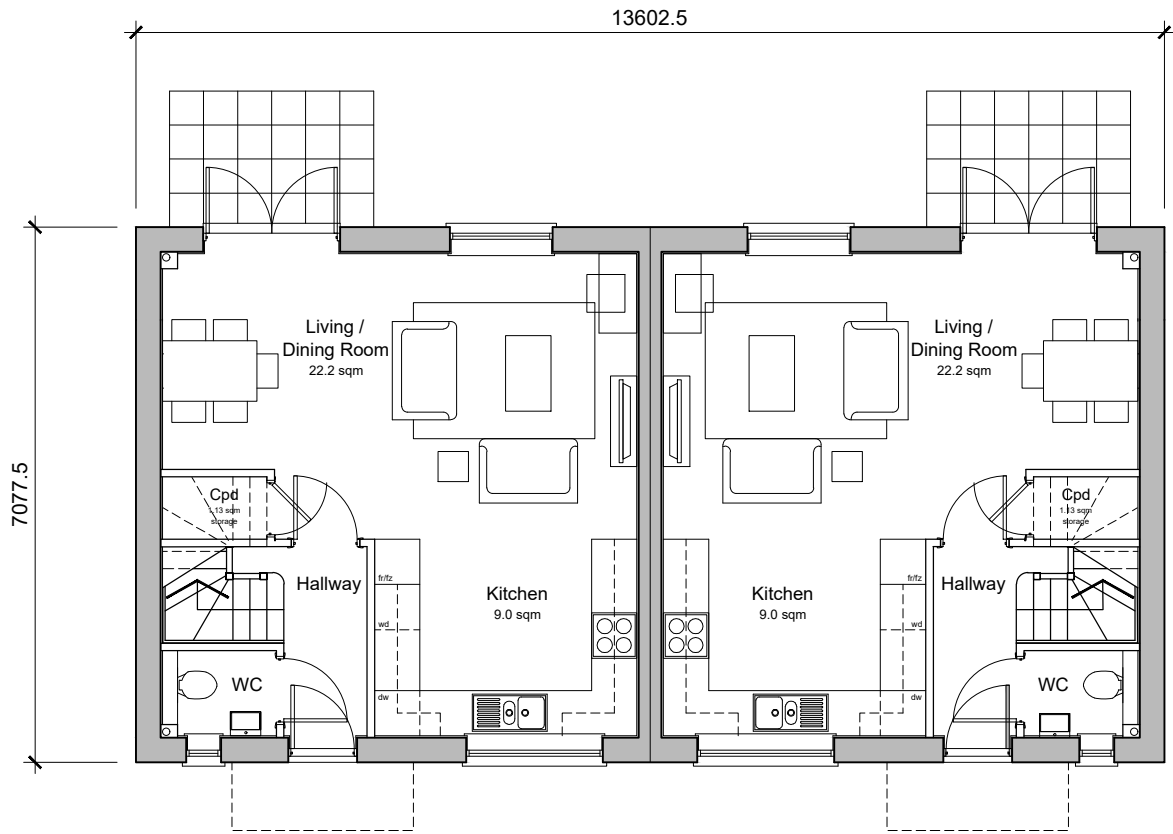

Ground Floor Plan

Open Market Sale


Plots 16
2-Bedroom 4-Person House
80.0 sqm /860 sqft GIA [to finishes]

2.27 sqm storage provided where shown [2.0 sqm required]

Open Market Sale

Plots 15
2-Bedroom 4-Person House
80.0 sqm /860 sqft GIA [to finishes]

2.27 sqm storage provided where shown [2.0 sqm required]

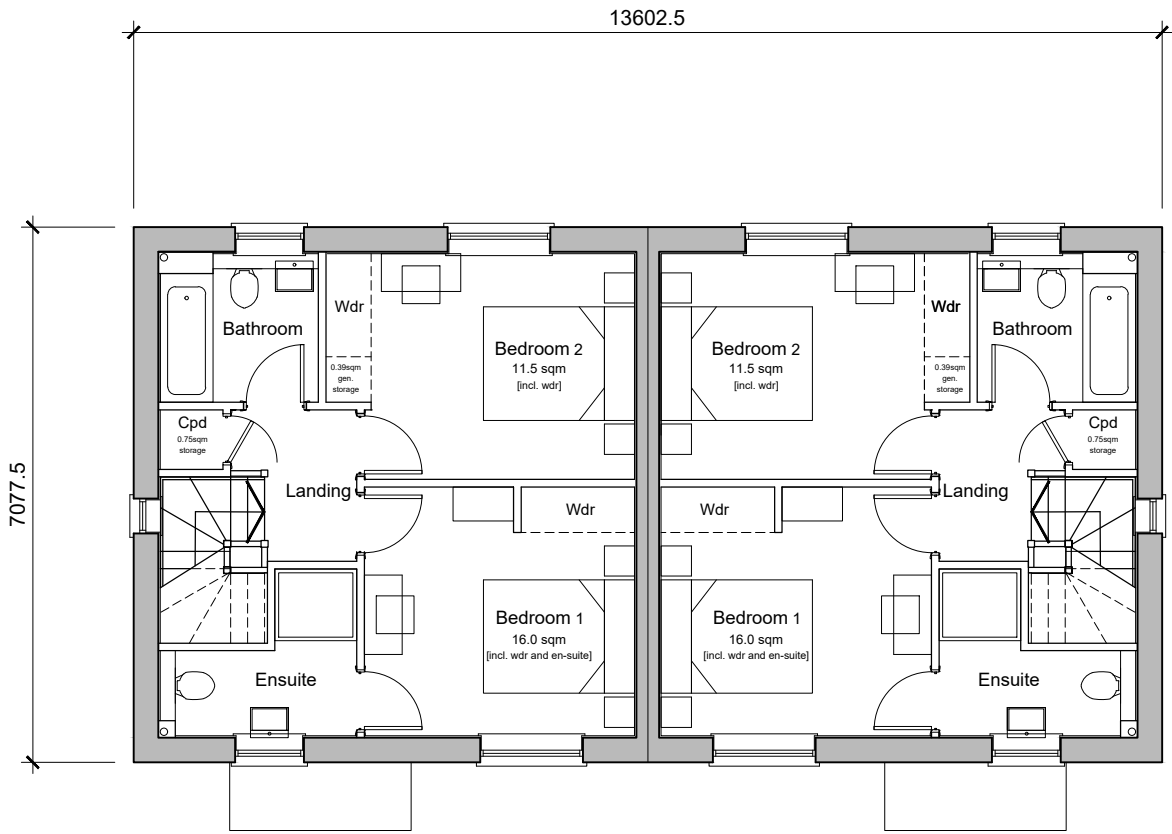

First Floor Plan

Client's Name

Sigma Homes

Job Title

The Former Shrubland Nursery,
Roundstone Lane, Angmering

Drawing Title

Proposed Plans - Plots 15,16

Scale

1:100 @ A3

metres 1 2 3 4

Drawn

JT

Checked

AK

Date

22.12.20

Job No

6855

Drawing No

PL-126

Rev

P2

Status

APPROVAL

P2 05.07.21 Affordable mix adjusted LT AK

P1 22.02.21 Planning Issue PB LT

Rev Date Revision Details Dr Ch



London: 76 Great Suffolk Street
London, SE1 0BL
T 0207 928 2773 E london@ecearchitecture.com
Sussex: Brooklyn Chambers, 11 Goring Road
Worthing, West Sussex, BN12 4AP
T 01903 248777 E sussex@ecearchitecture.com
Bristol: Westworks, Colston Tower
Colston Street, Bristol, BS1 4XE
T 0117 214 1101 E bristol@ecwestworks.com
www.ecearchitecture.com

CAD Plot date: 6/07/2021 - 11:48:32

6855 - house types.dwg