



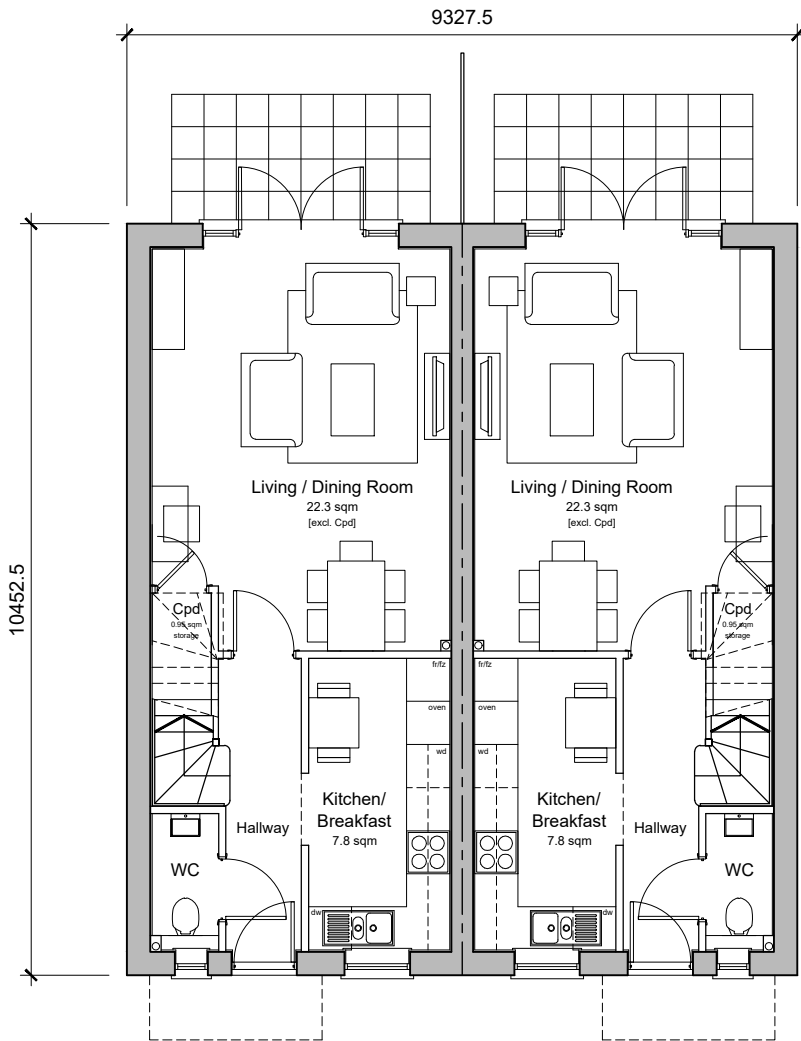

Ground Floor Plan

Open Market Sale
Plots 40
2-Bedroom 4-Person House
80.72 sqm / 869 sqft GIA [to finishes]
2.86 sqm storage provided where shown

Open Market Sale
Plots 39
2-Bedroom 4-Person House
80.72 sqm / 869 sqft GIA [to finishes]
2.86 sqm storage provided where shown

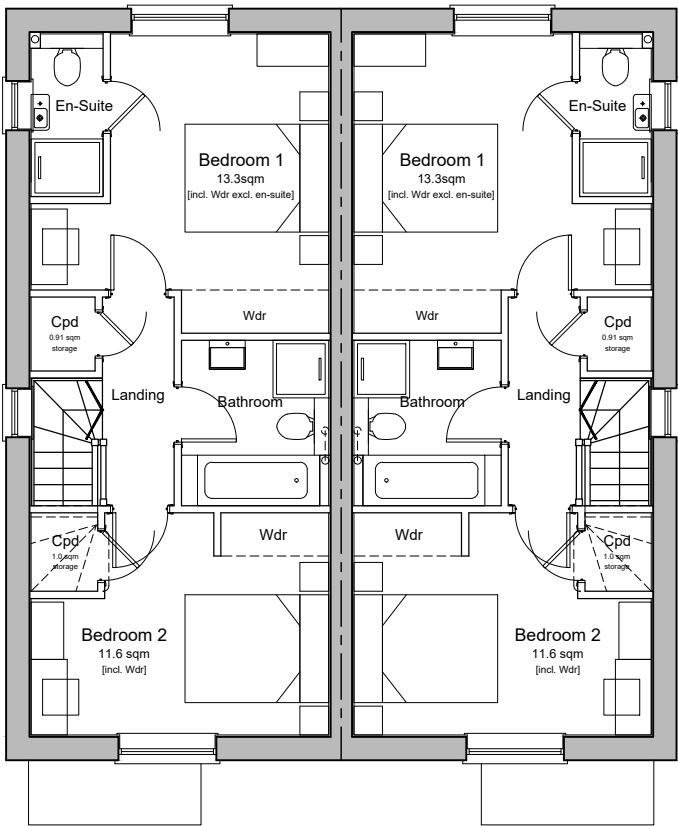

First Floor Plan

Client's Name
Sigma Homes

Job Title
**The Former Shrubland Nursery,
Roundstone Lane, Angmering**

Drawing Title
Proposed Plans - Plots 39,40

Scale
1:100 @ A3

Drawn
JT

Checked
AK

Date
22.12.20

Job No
6855

Drawing No
PL-141

Rev
P3

Status
APPROVAL

P3	14.07.21	Area updated	NK	LT
P2	06.07.21	Updated to match client's comments	NK	LT
P1	22.02.21	Planning Issue	PB	LT

Rev	Date	Revision Details	Dr	Ch

London: 76 Great Suffolk Street
London, SE1 0BL
T 0207 928 2773 E london@ecearchitecture.com
Sussex: Brooklyn Chambers, 11 Goring Road
Worthing, West Sussex, BN12 4AP
T 01903 248777 E sussex@ecearchitecture.com
Bristol: Westworks, Colston Tower
Colston Street, Bristol, BS1 4XE
T 0117 214 1101 E bristol@ecewestworks.com
ECE Architecture
www.ecearchitecture.com