


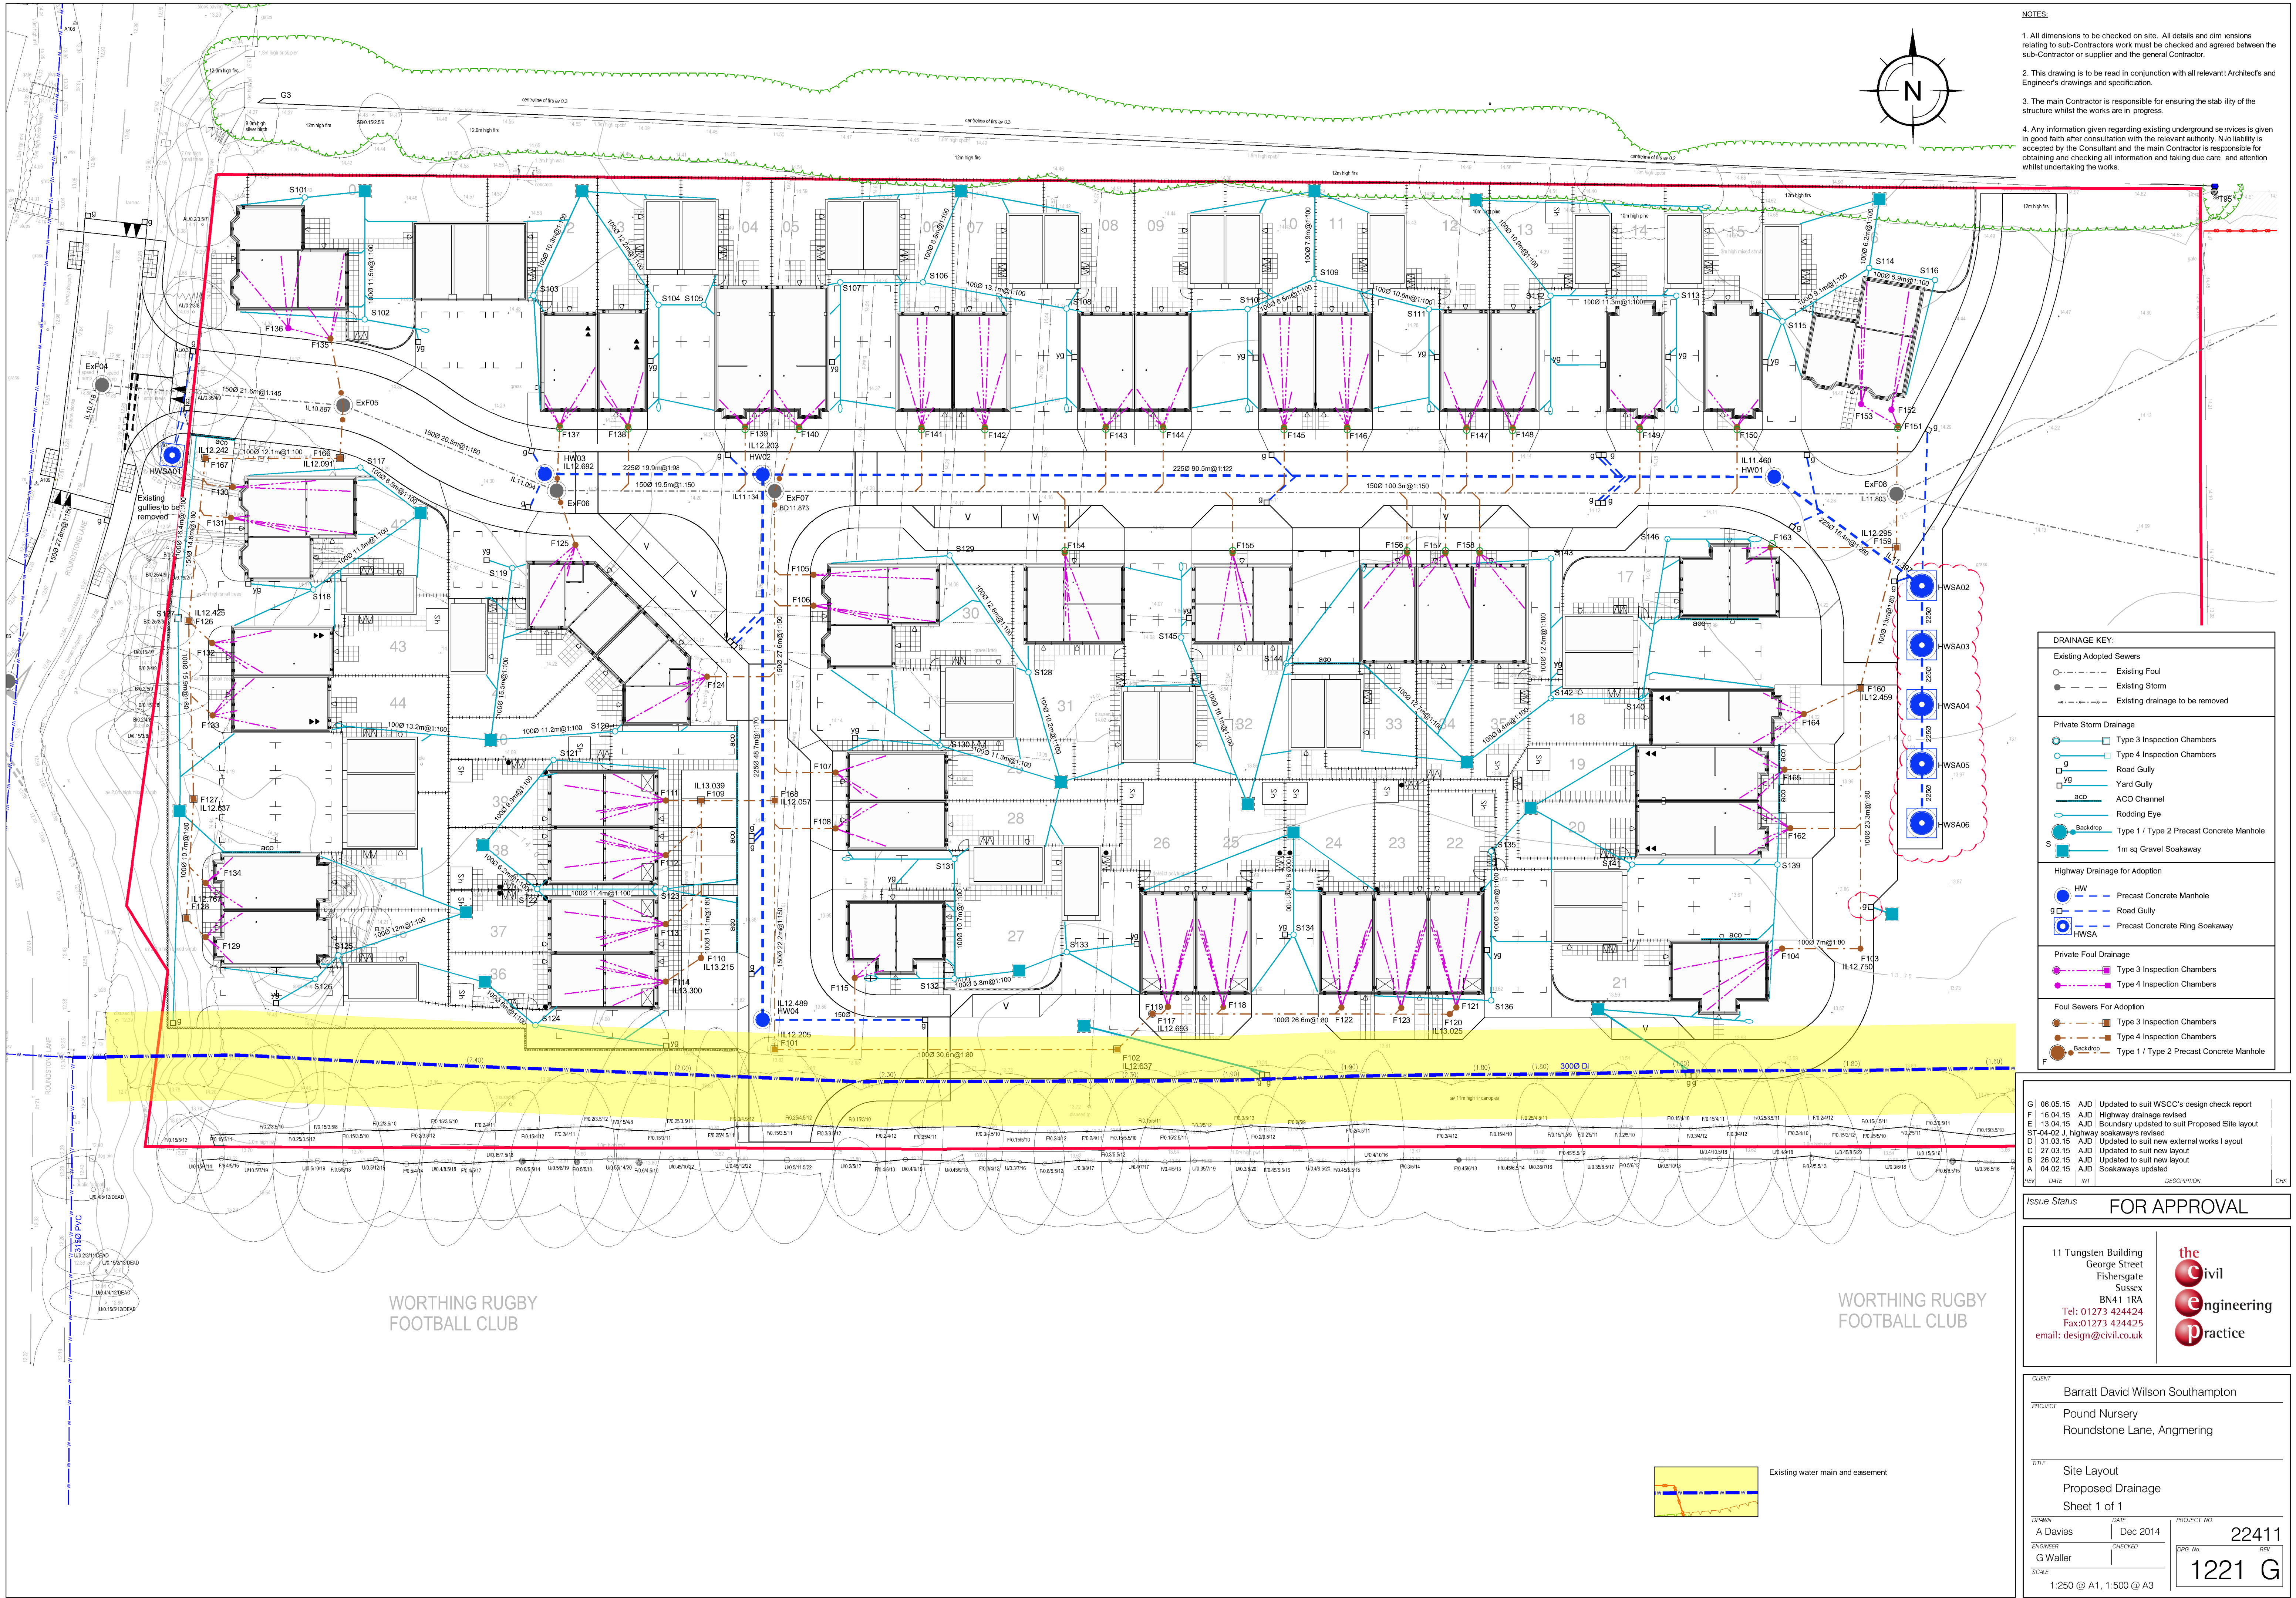

- NOTES:
1. All dimensions to be checked on site. All details and dimensions relating to sub-Contractors work must be checked and agreed between the sub-Contractor or supplier and the general Contractor.
 2. This drawing is to be read in conjunction with all relevant Architects and Engineer's drawings and specification.
 3. The main Contractor is responsible for ensuring the stability of the structure whilst the works are in progress.
 4. Any information given regarding existing underground services is given in good faith after consultation with the relevant authority. No liability is accepted by the Consultant and the main Contractor is responsible for obtaining and checking all information and taking due care and attention whilst undertaking the works.

DRAINAGE KEY:

Existing Adopted Sewers
Existing Foul
Existing Storm
Existing drainage to be removed

Private Storm Drainage
Type 3 Inspection Chambers
Type 4 Inspection Chambers
Road Gully
Yard Gully
ACO Channel
Rodding Eye
Type 1 / Type 2 Precast Concrete Manhole
1m sq Gravel Soakaway

Highway Drainage for Adoption
HW - Precast Concrete Manhole
g - Road Gully
HWSA - Precast Concrete Ring Soakaway

Private Foul Drainage
Type 3 Inspection Chambers
Type 4 Inspection Chambers

Foul Sewers for Adoption
Type 3 Inspection Chambers
Type 4 Inspection Chambers
Type 1 / Type 2 Precast Concrete Manhole

G	06.05.15	AJD	Updated to suit WSCC's design check report
F	16.04.15	AJD	Highway drainage revised
E	13.04.15	AJD	Boundary updated to suit Proposed Site layout
ST	04.02.15	AJD	Updated to suit new external works layout
D	31.03.15	AJD	Updated to suit new layout
C	27.03.15	AJD	Updated to suit new layout
B	26.02.15	AJD	Updated to suit new layout
A	04.02.15	AJD	Soakaways updated

Issue Status

11 Tungsten Building
George Street
Fishergate
Sussex
BN41 1RA
Tel: 01273 424424
Fax: 01273 424425
email: design@civil.co.uk

the civil engineering practice

CLIENT	Barratt David Wilson Southampton				
PROJECT	Pound Nursery Roundstone Lane, Angmering				
TITLE	Site Layout Proposed Drainage Sheet 1 of 1				
DRAWN	A Davies	DATE	Dec 2014	PROJECT NO	22411
ENGINEER	G Waller	CHECKED		DWG NO	1221
SCALE	1:250 @ A1, 1:500 @ A3			REV	G