


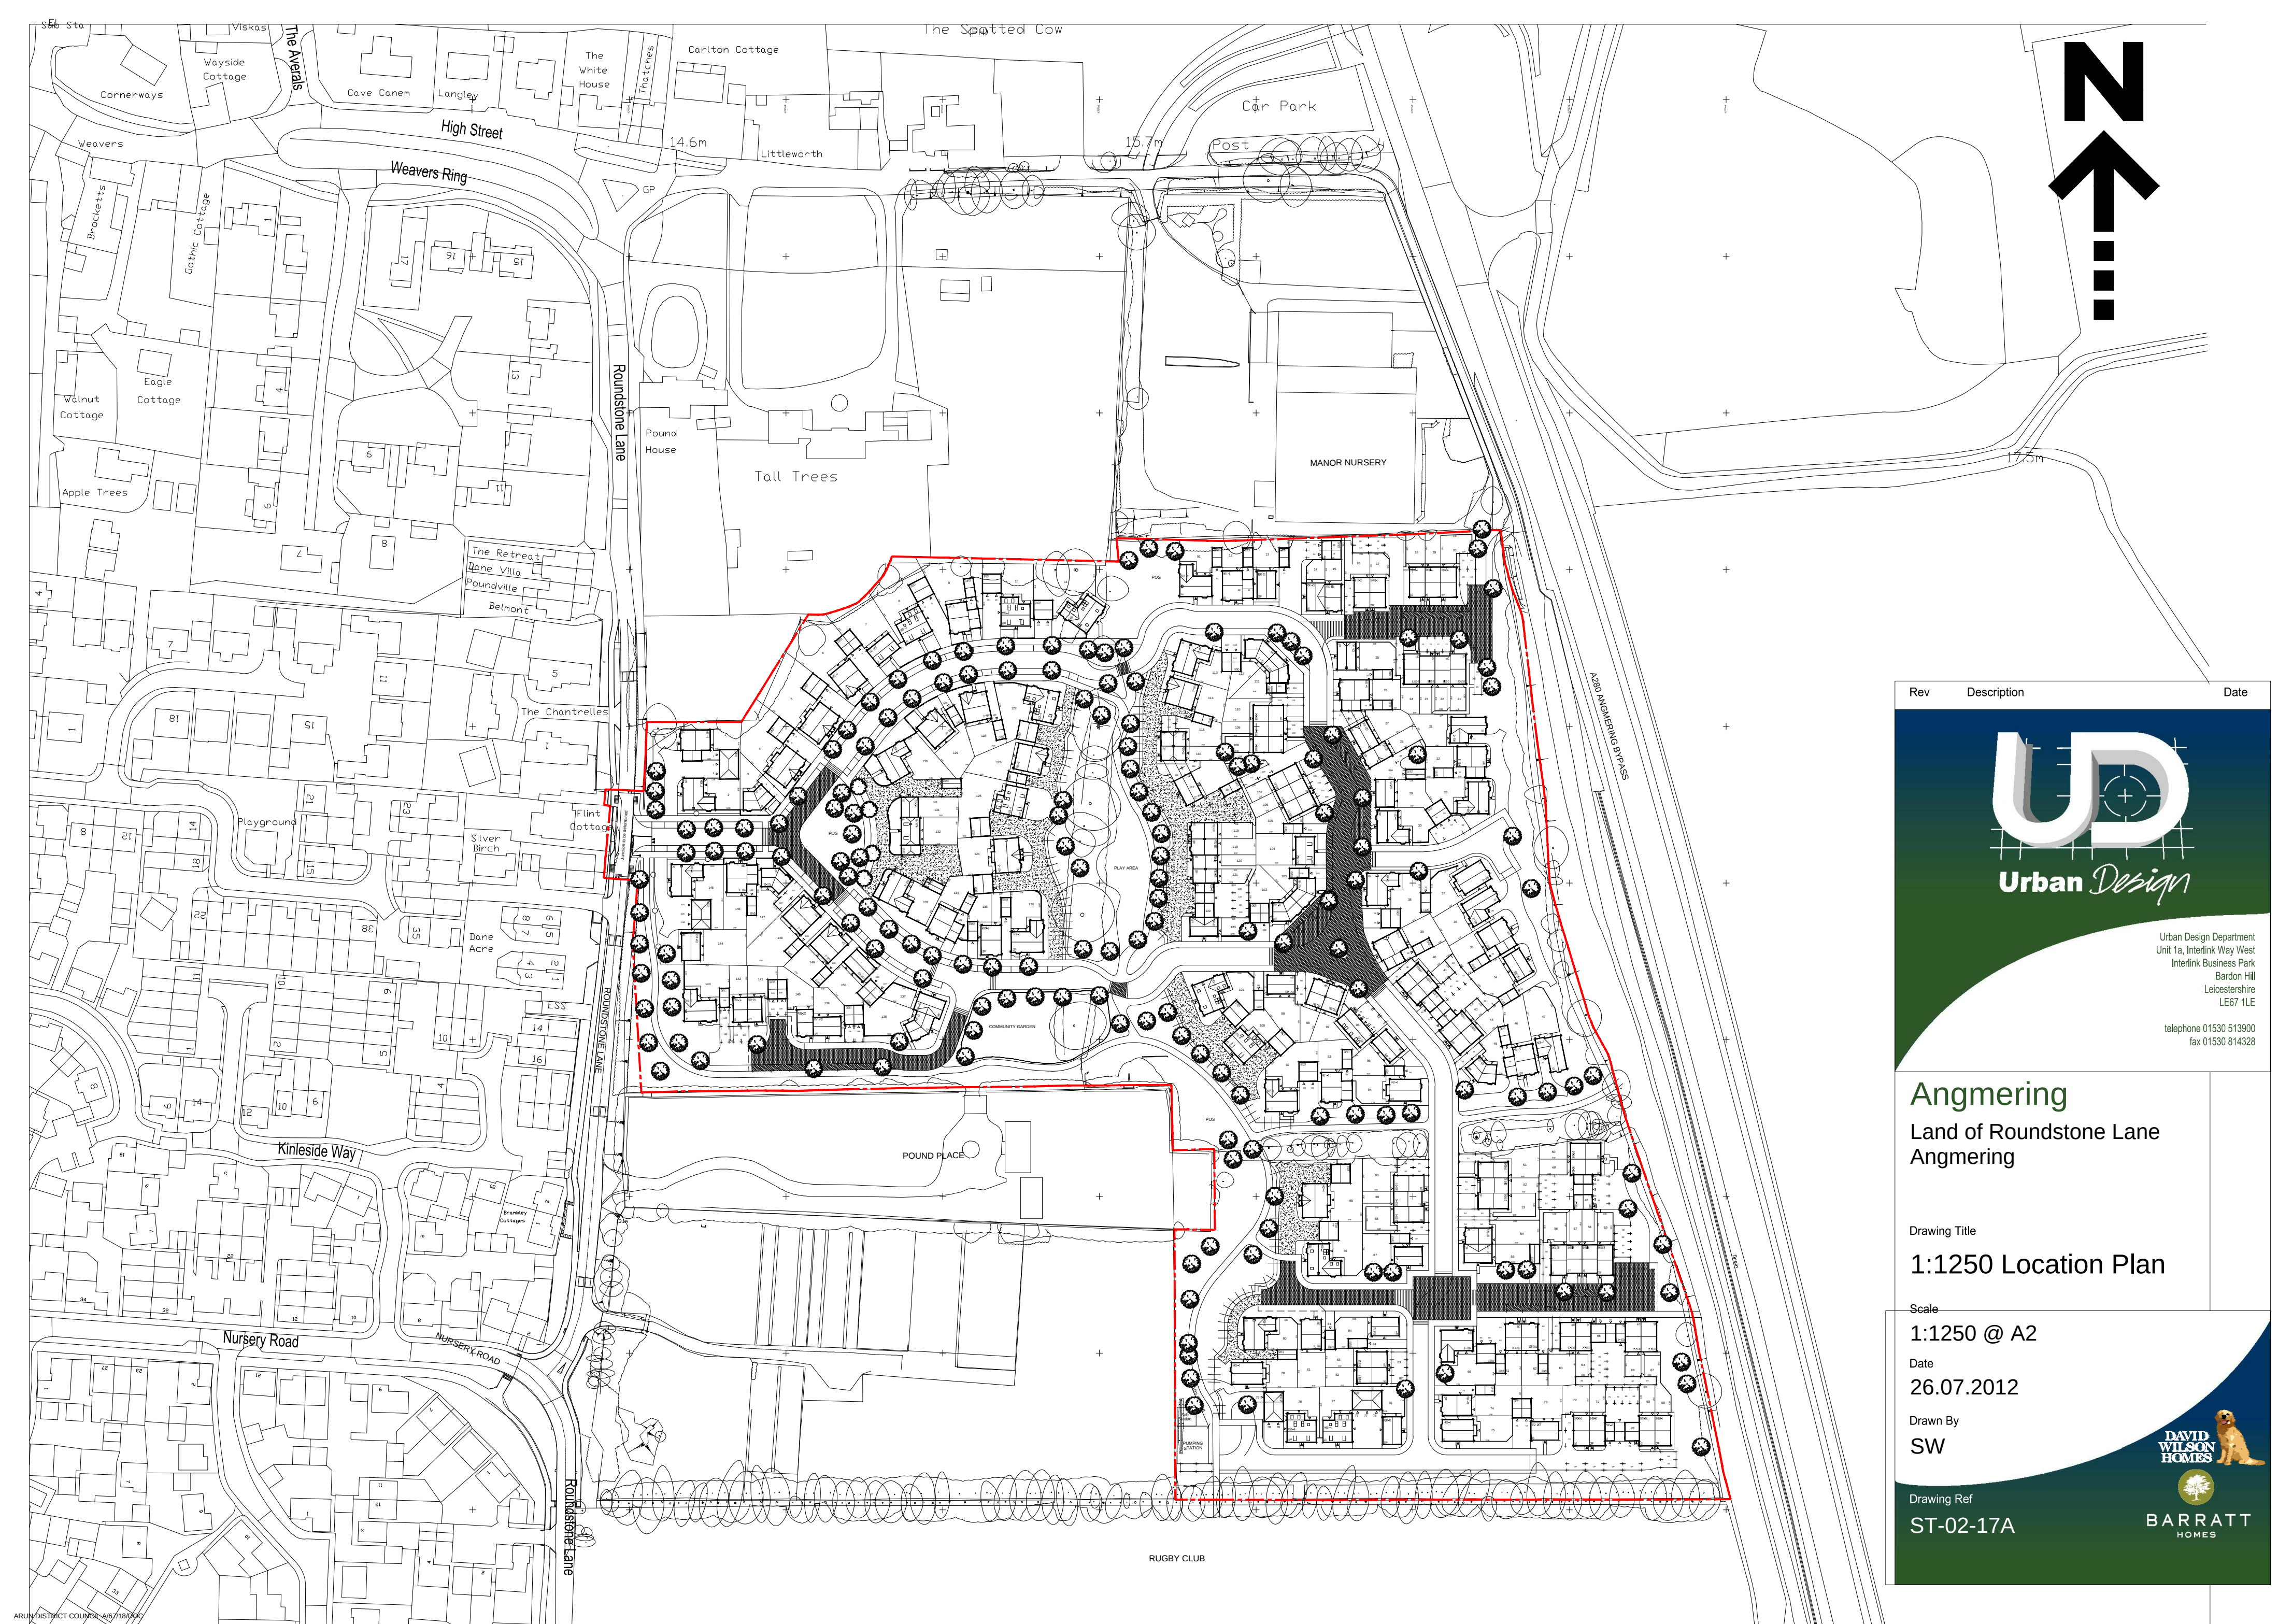

Rev	Description	Date
 Urban Design Department Unit 1a, Interlink Way West Interlink Business Park Bardon Hill Leicestershire LE67 1LE telephone 01530 513900 fax 01530 814328		
Angmering Land of Roundstone Lane Angmering		
Drawing Title 1:1250 Location Plan		
Scale 1:1250 @ A2		
Date 26.07.2012		
Drawn By SW		
Drawing Ref ST-02-17A		
 BARRATT HOMES		