
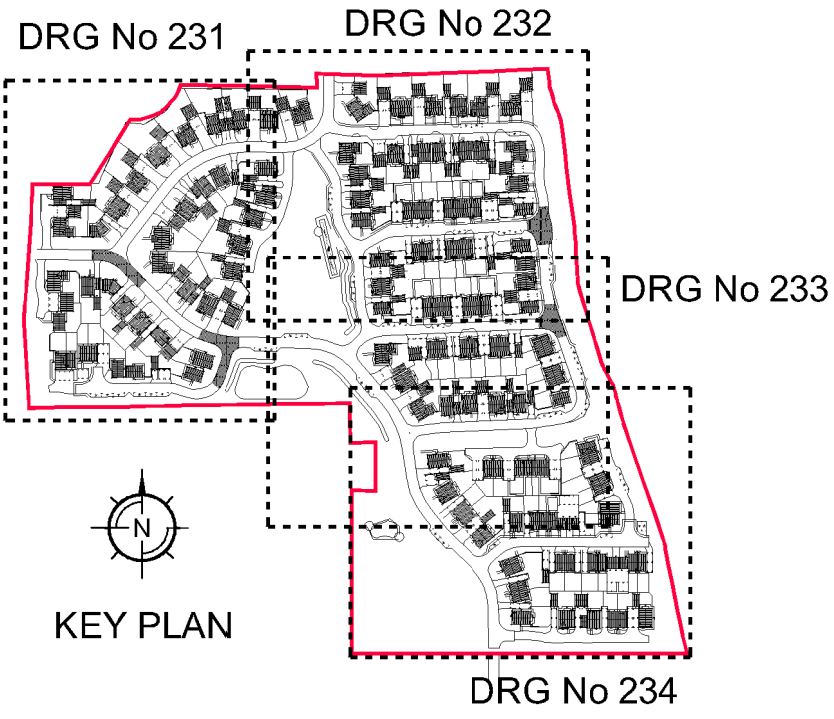


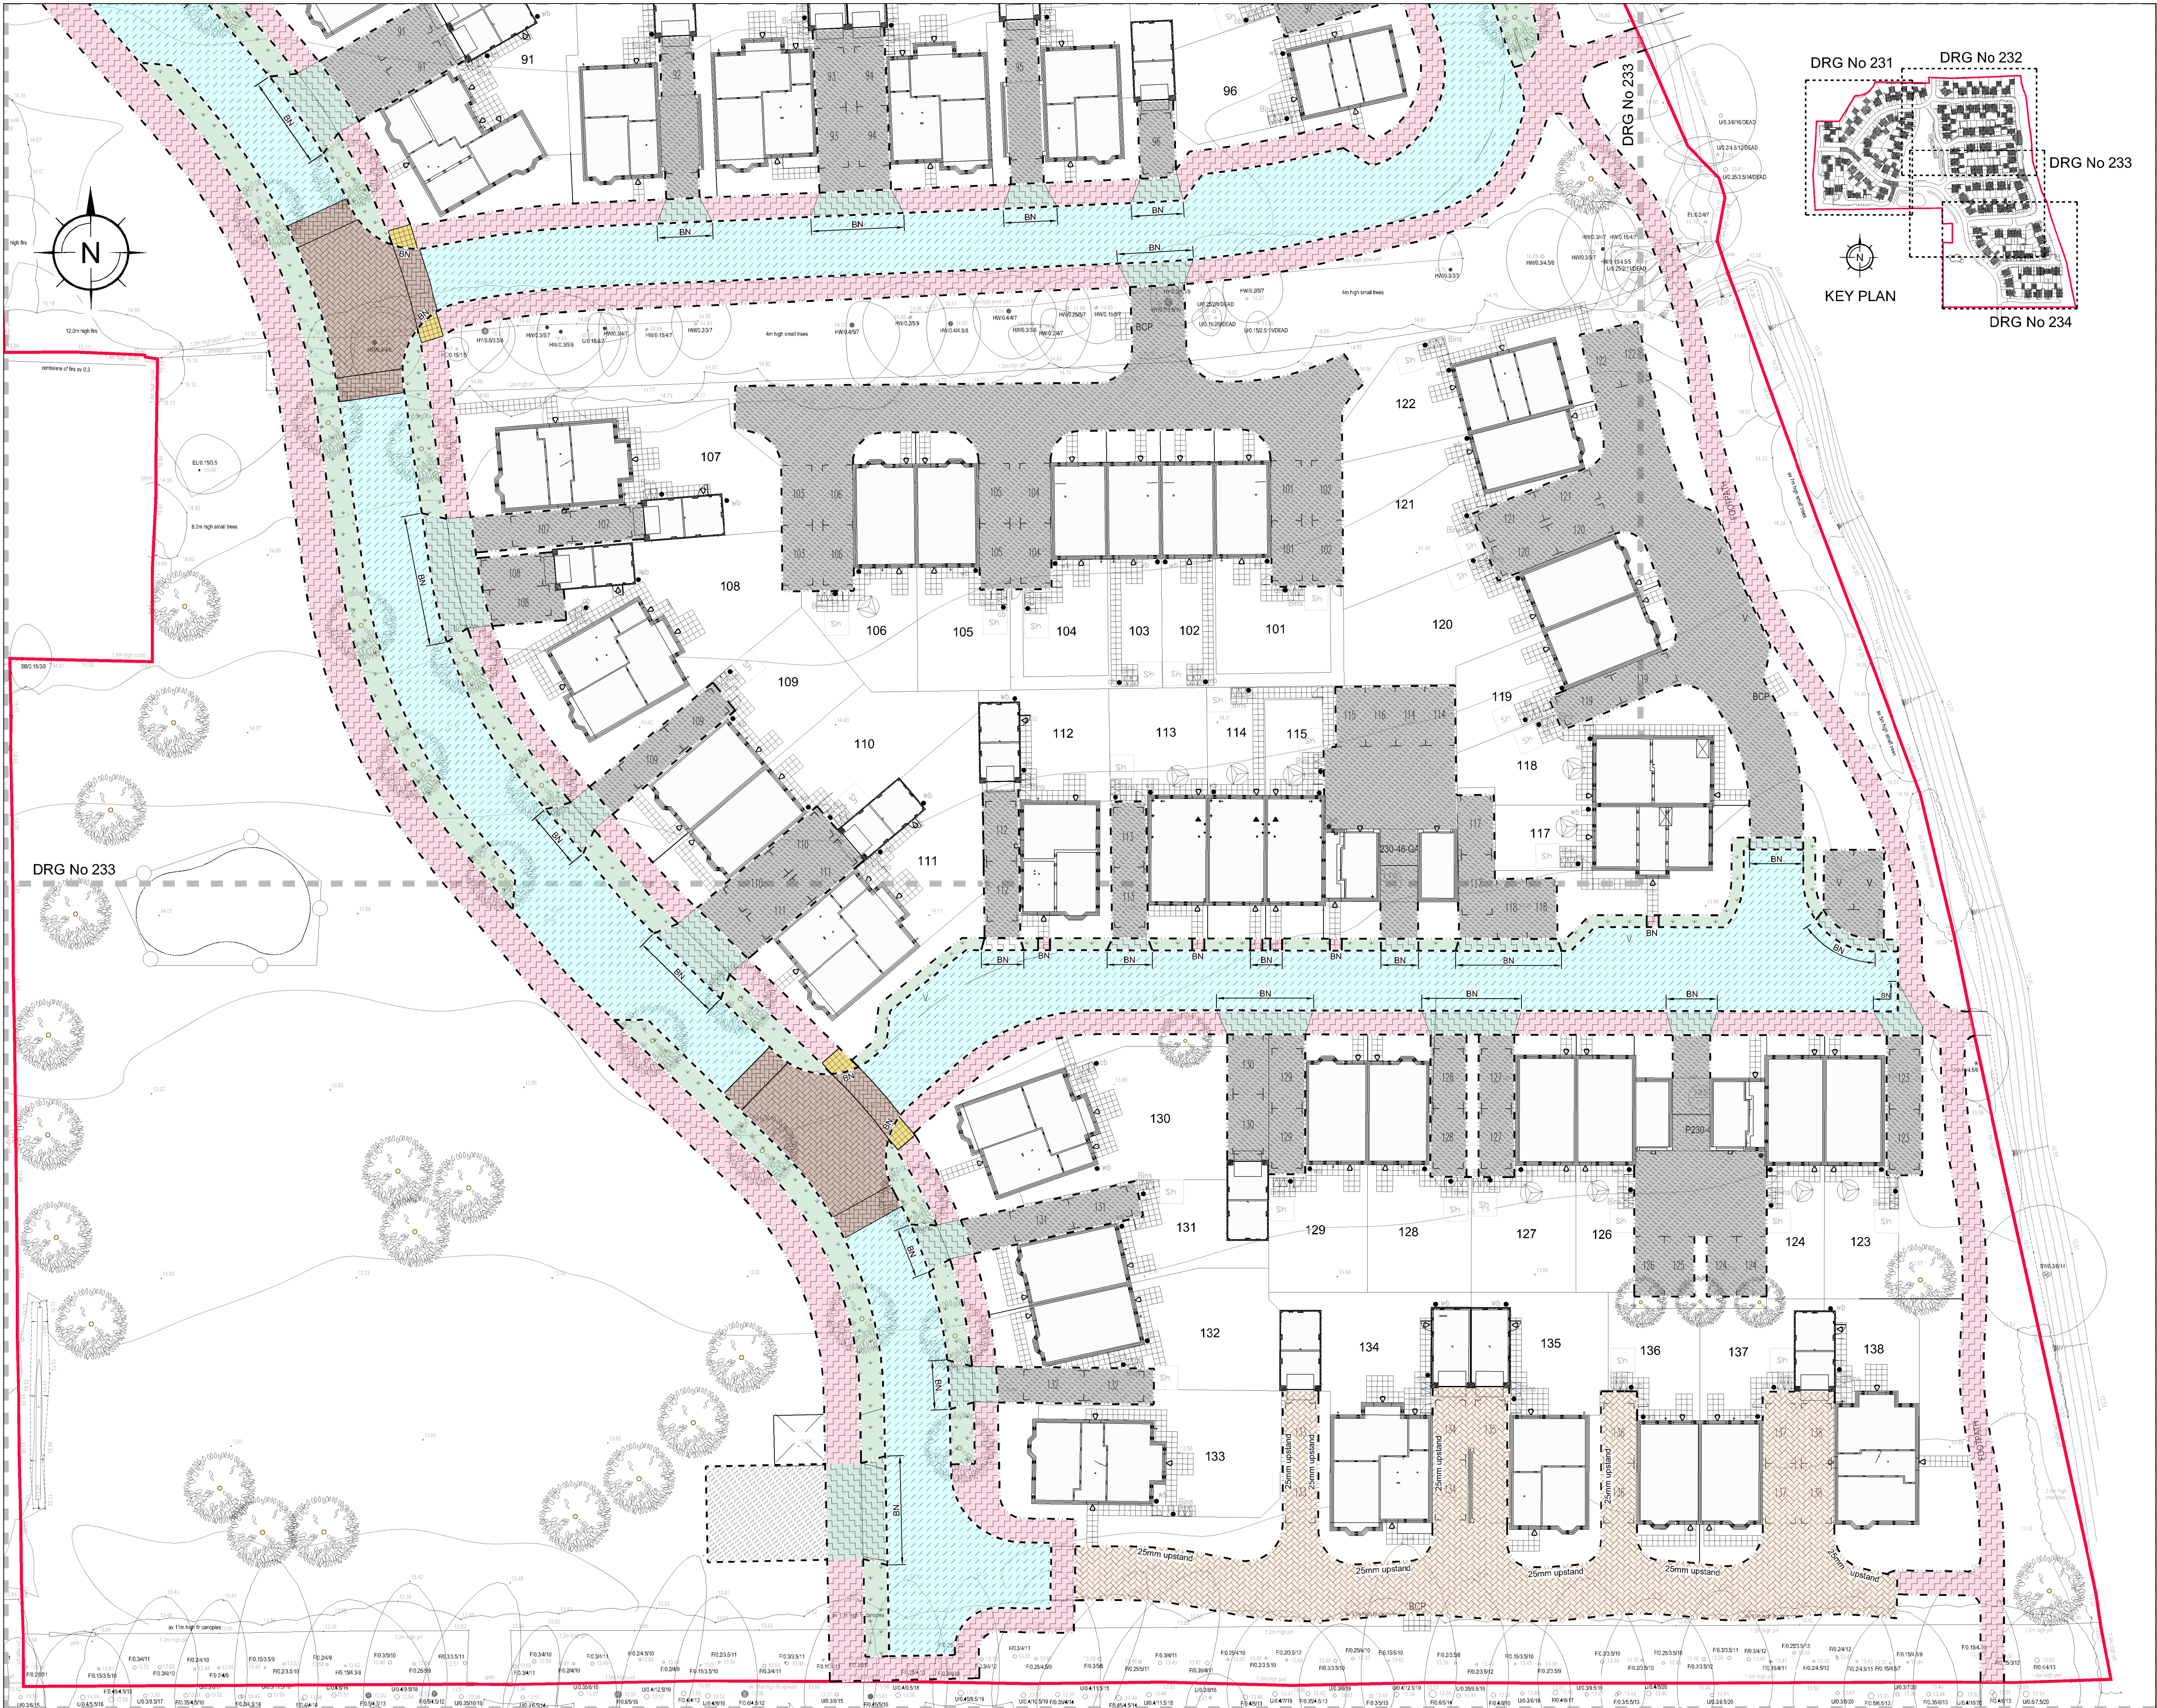

- NOTES:
1. All dimensions to be checked on site. All details and dimensions relating to sub-Contractors work must be checked and agreed between the sub-Contractor or supplier and the general Contractor.
 2. This drawing is to be read in conjunction with all relevant Architects and Engineer's drawings and specification.
 3. The main Contractor is responsible for ensuring the stability of the structure whilst the works are in progress.
 4. Any information given regarding existing underground services is given in good faith after consultation with the relevant authority. No liability is accepted by the Consultant and the main Contractor is responsible for obtaining and checking all information and taking due care and attention whilst undertaking the works.

KEY:	
	75mm ramped level change
	Asphalt Concrete Carriageway construction
	Type 1 Asphalt Concrete Footway construction See WSCC Standard Detail S278/38/04
	Type 1 Asphalt Concrete Vehicle crossover construction - See WSCC Standard Detail S278/38/07
	Block paving road construction (Colour Brindle) See WSCC Standard Detail S278/38/21
	Block paving change pattern (No change in level)
	Block paving shared driveway construction (Colour Buff)
	Driveway construction
	Highway verge See WSCC Standard Detail S278/38/09
	400 x 400 x 50mm Blister tactile paving, colour: Buff - See WSCC Standard Detail S278/38/18
	Road markings
	Road marking reference to 'The Traffic Signs Regulations and General Directions 2002'
	Road marking size/thickness
	Existing kerb to remain
	125 x 255 half battered HB2 kerb with 125mm upstand
	125 x 150 bull nosed BN kerbs with transition kerbs, 0-6mm pedestrian crossings, 25mm vehicular crossings
	50 x 150 Type EF precast concrete edging
	For all kerb details see WSCC Standard Detail S278/38/02 Sign post / location of sign on lamp column

NOTES:

For construction details see drawings 501 and 503

For detailed soft landscaping proposals see ACD drawings BS941/57/6 11-20

For private paths, patios and garden construction types see Architect's external works drawings

G	10.12.15	AJD	Block shared driveway updated in key
F	18.03.15	AJD	Updated to suit removal of highway swales
E	27.02.15	AJD	Private access edging upstand shown where indicated
D	16.12.14	AJD	Drawing updated to suit WSCC's comments
C	11.09.14	AJD	Extent of road revised
B	01.08.14	AJD	Updated to suit client's comments and latest external works layout
A	17.07.14	AJD	Extent of tarmac and blockwork carriageway revised

REV	DATE	BY	DESCRIPTION	CHK
-----	------	----	-------------	-----

Issue Status APPROVED - FOR CONSTRUCTION

11 Tungsten Building
George Street
Fishergate
Sussex
BN41 1RA
Tel: 01273 424424
Fax: 01273 424425
email: design@civil.co.uk



CLIENT Barratt David Wilson Southampton

PROJECT Swanbourne Park Angmering

TITLE Site Layout
Proposed Surface Finishes
Sheet 4 of 4

DRAWN A Davies DATE May 2014 PROJECT NO 22067

ENGINEER A French CHECKED

SCALE 1:250 @ A1

234 G