



Orientation of site has not been checked, design subject to check before installation

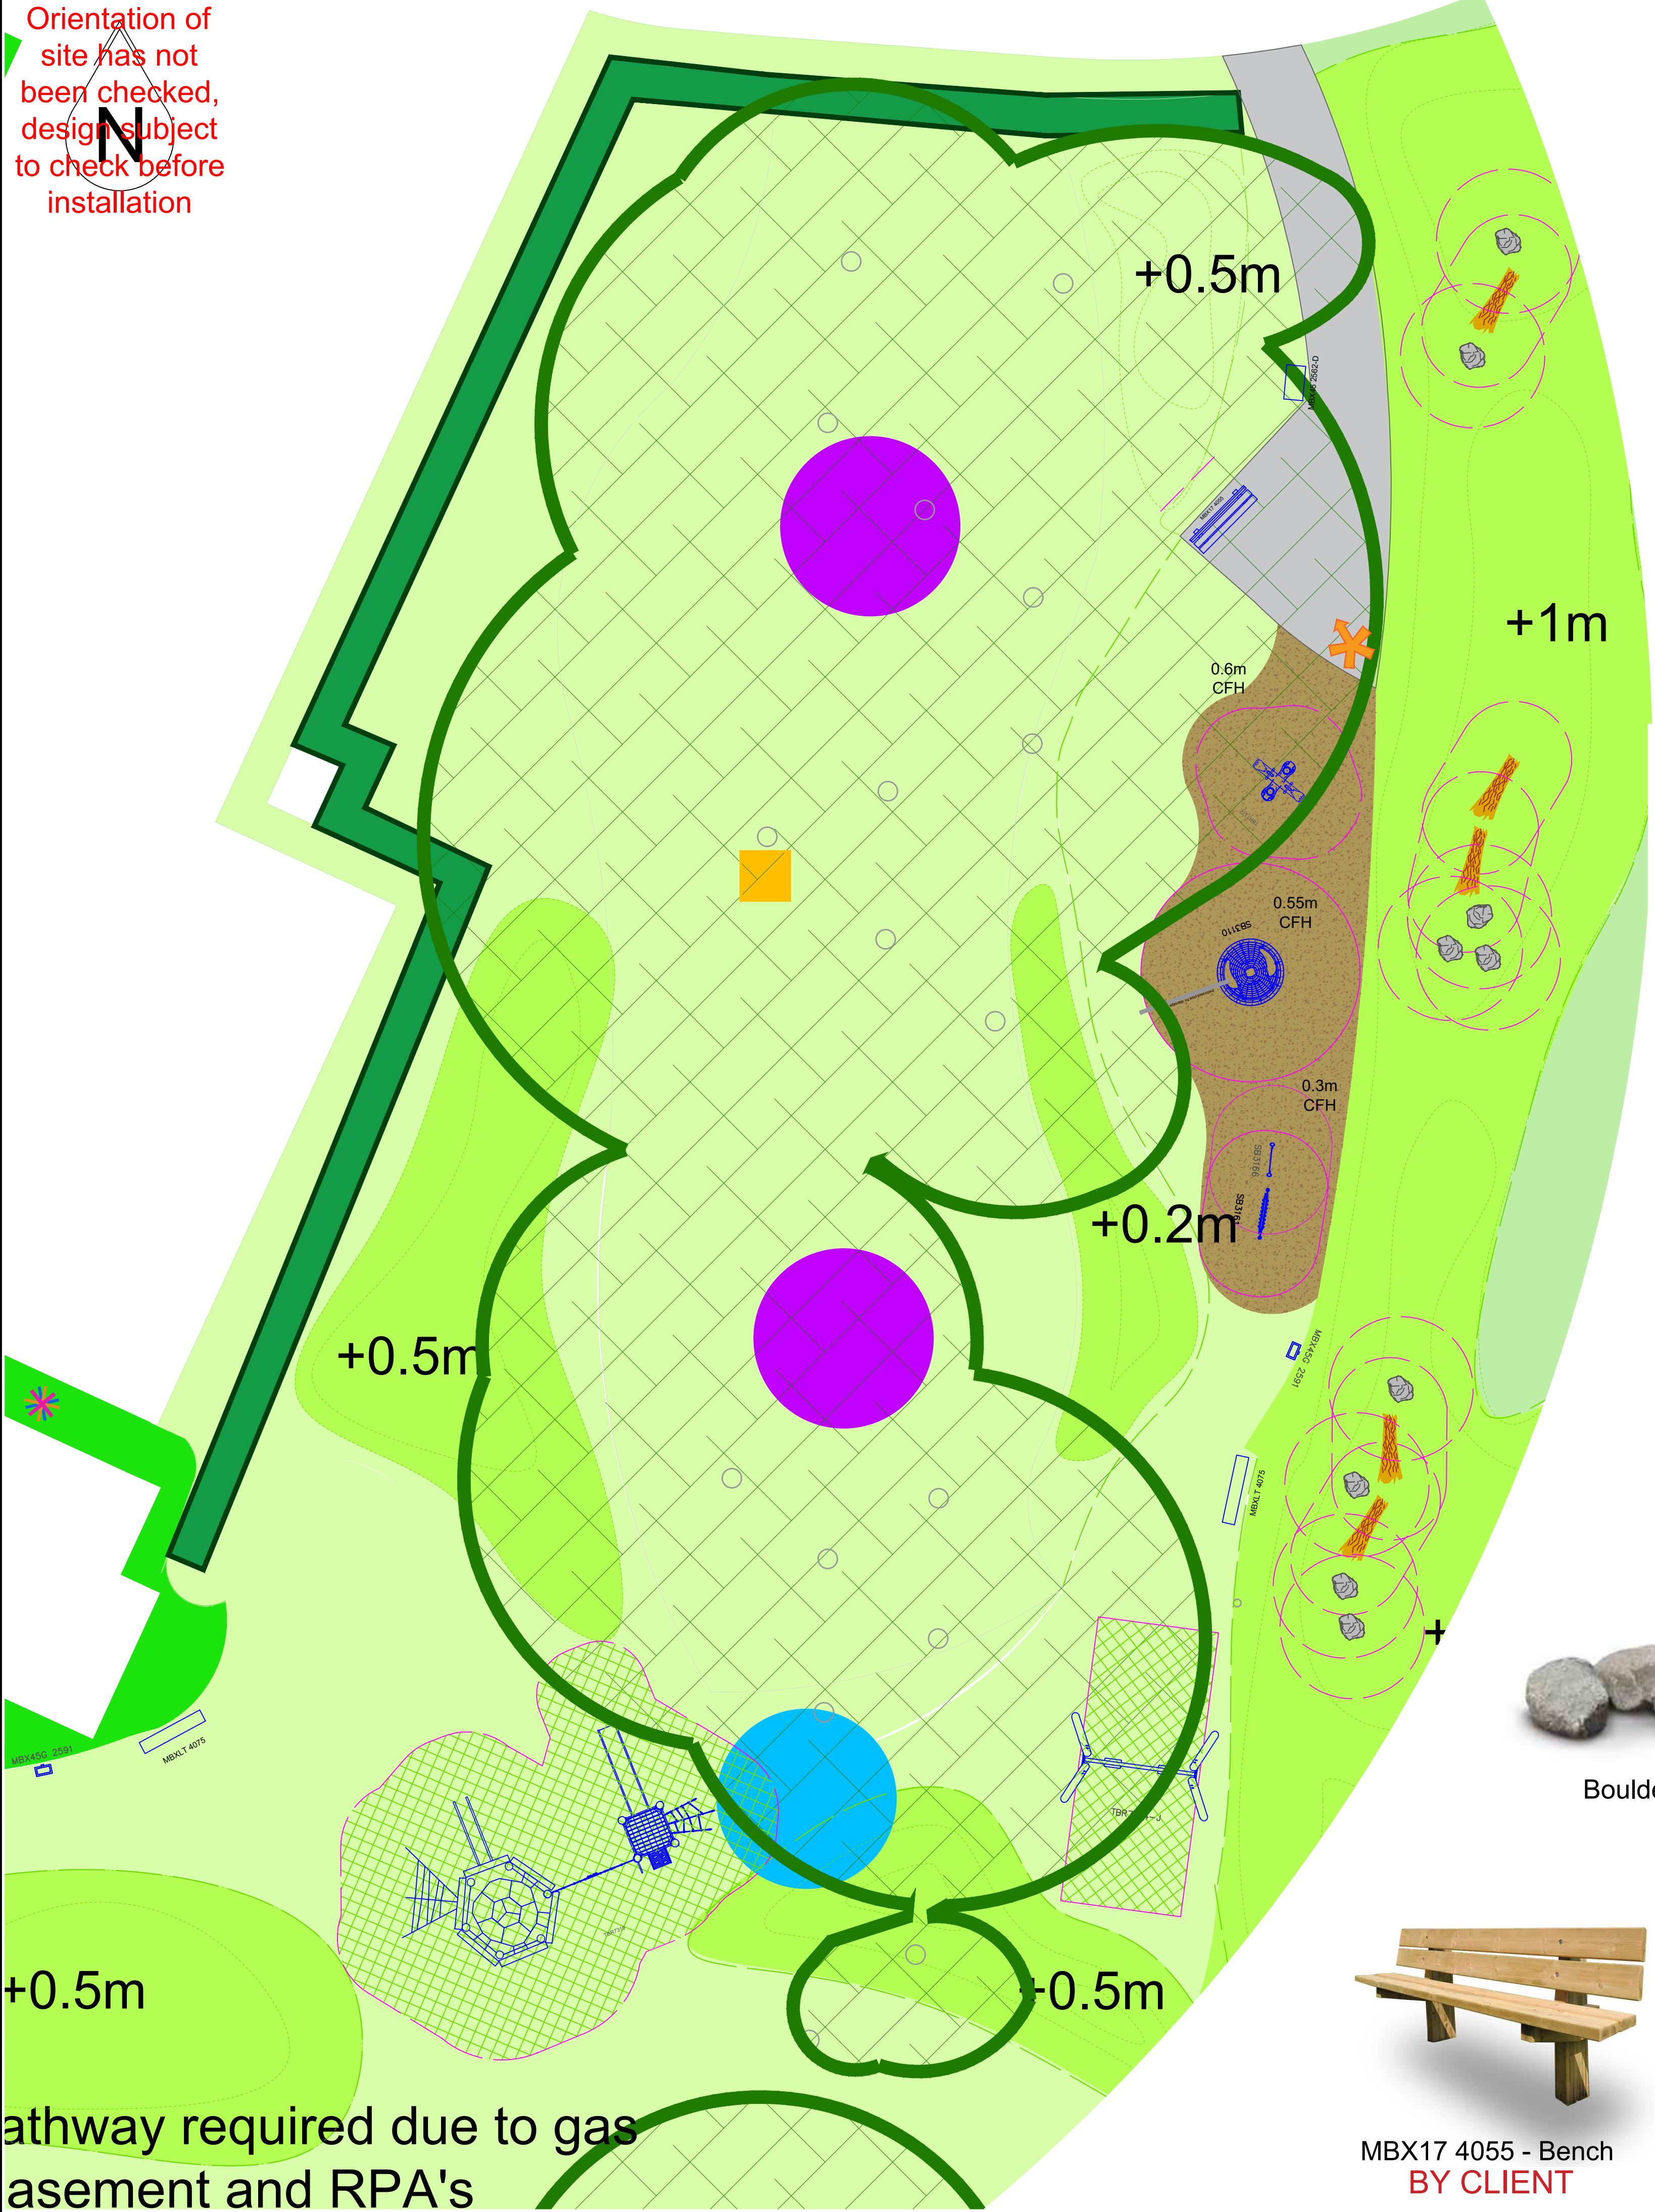

TBR7319 - Play Unit




SB3110 - Inclusive Roundabout

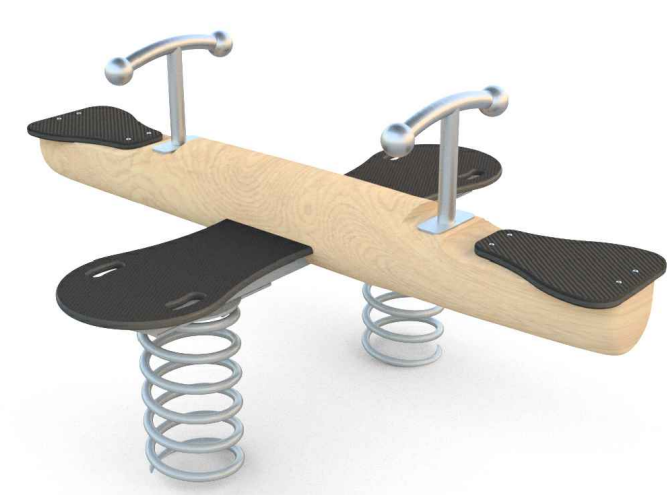

TBR7172 - Seesaw



TBR7134-J - Swings

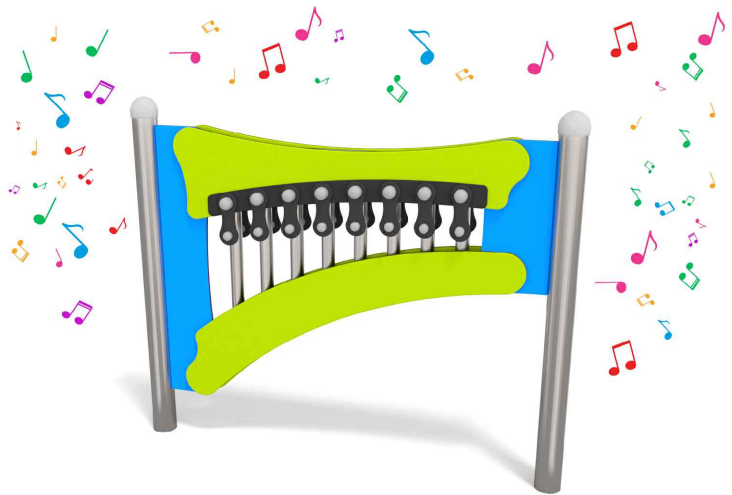

SB3161 - Play Panel



SB3166 - Play Panel



Boulders



Fallen Logs



MBX17 4055 - Bench
BY CLIENT



MBXLT 4075 - Bench
BY CLIENT



MBX45 2562-D - Bin
BY CLIENT



MBX45G 2591 - Dog Bin
BY CLIENT



Miracle Design & Play

TEL: ++44 (0)1604 658240
E-MAIL: sales@miracledandp.co.uk
WEB: www.miracledesignandplay.co.uk

PROJECT TITLE: Rustington

SHEET TITLE: South LEAP

KEY:

Fencing: A3 Sized Freestanding Signage

Surfacing:

- Bound Rubber Mulch Safety Surfacing By Client
- Grass Mounds by Others
- Existing Grass
- Macadam Surfacing by Client
- Grass Mat Safer Surfacing By Client

Landscaping:

- Trees by Others
- Planting by Others
- Boulders- 750mm Nominal Dia (To be installed max 400mm apart when in a trail)
- Fallen Logs - 500mm Dia x 1.8m Long

Equipment Fall Zone (No safety surfacing required if located on well maintained turf and under 1.5m CFH)

REVISIONS		
Issue	Description	Date
H	Layout amended	30/04/26
G	Freestanding Signage Added	08/08/25
F	Surfacing and Furniture by Client	17/07/25
E	Layout and Equipment Revised	07/07/25
D	Revised as per clients comments	28/02/22
C	Revised as per clients comments	15/09/21
B	Value Engineered	19/07/21
A	Revised as per clients comments	13/07/21

DRAWN BY: C.Smy

REVISED BY: O.Ewen

CHECKED BY: G. Medica

SCALE: 1:100 @A1 ISSUE: H

DRAWING NO: Q7619_H

DATE: 07/06/21

© 2021 MIRACLE DESIGN AND PLAY LTD, "ALL RIGHTS RESERVED, THIS DRAWING MAY NOT BE REPRODUCED, TRANSMITTED OR STORED IN WHOLE OR IN PART WITHOUT OUR WRITTEN CONSENT"

pathway required due to gas asement and RPA's

EXACT LOCATION OF EQUIPMENT TO BE AGREED ON SITE. ALL SURFACING TO BE FLAT AND LEVEL, ANY DISCREPENCIES IN LEVELS TO BE REPORTED TO MIRACLE DESIGN & PLAY IMMEDIATELY.