


# Existing



Rear (South) Elevation

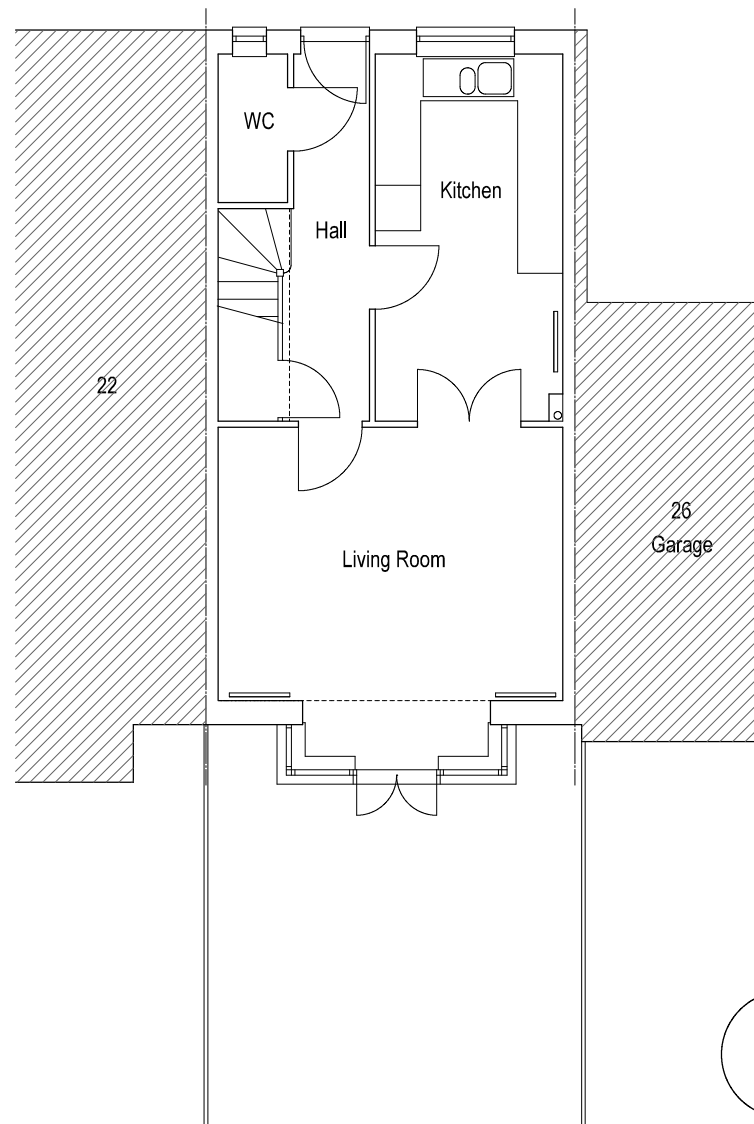


Ground Floor Plan


# Proposed




Rear (South) Elevation

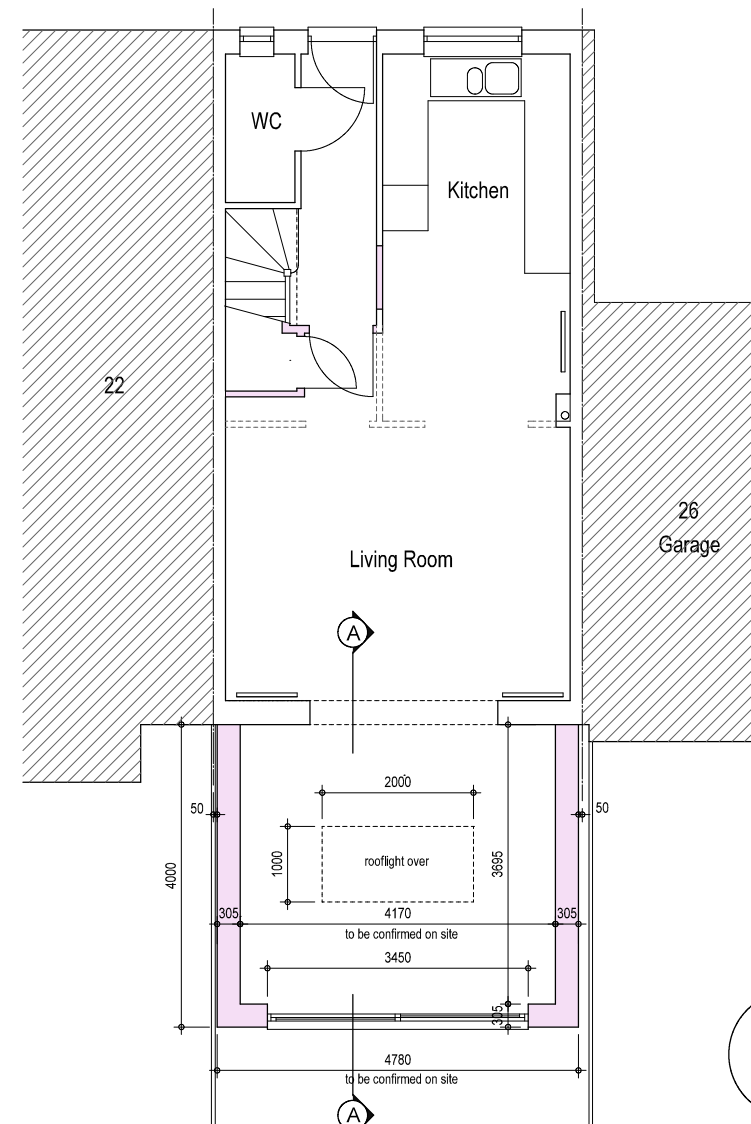

Ground Floor Plan

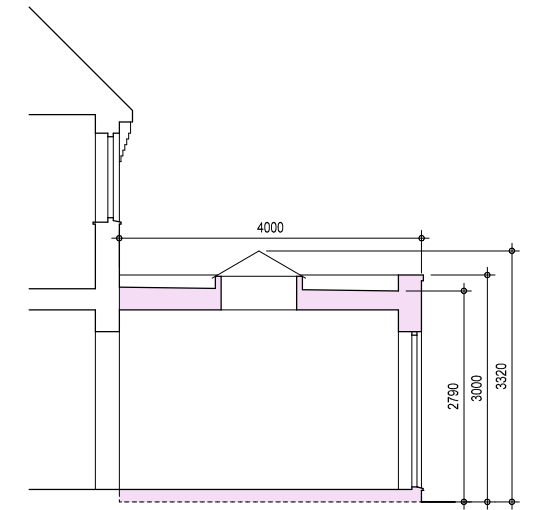

Section A A

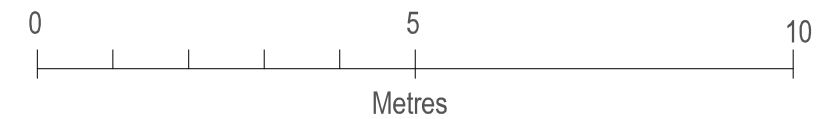

Revisions

PROJECT

24 Lucksfield Way  
Angmering

DRAWING

Proposed Rear Extension

SCALE  
1:100@A3

DATE  
May 2015

DRG No  
1509/C02

**Glenn Curran MCIAT**

ARCHITECTURAL DESIGN + TECHNOLOGY  
THE STUDIO 19 UPPER WEST DRIVE FERRING WEST SUSSEX BN12 5RG  
T 01903 248787 M 07905 306375 E INFO@GLENNCURRAN.CO.UK