


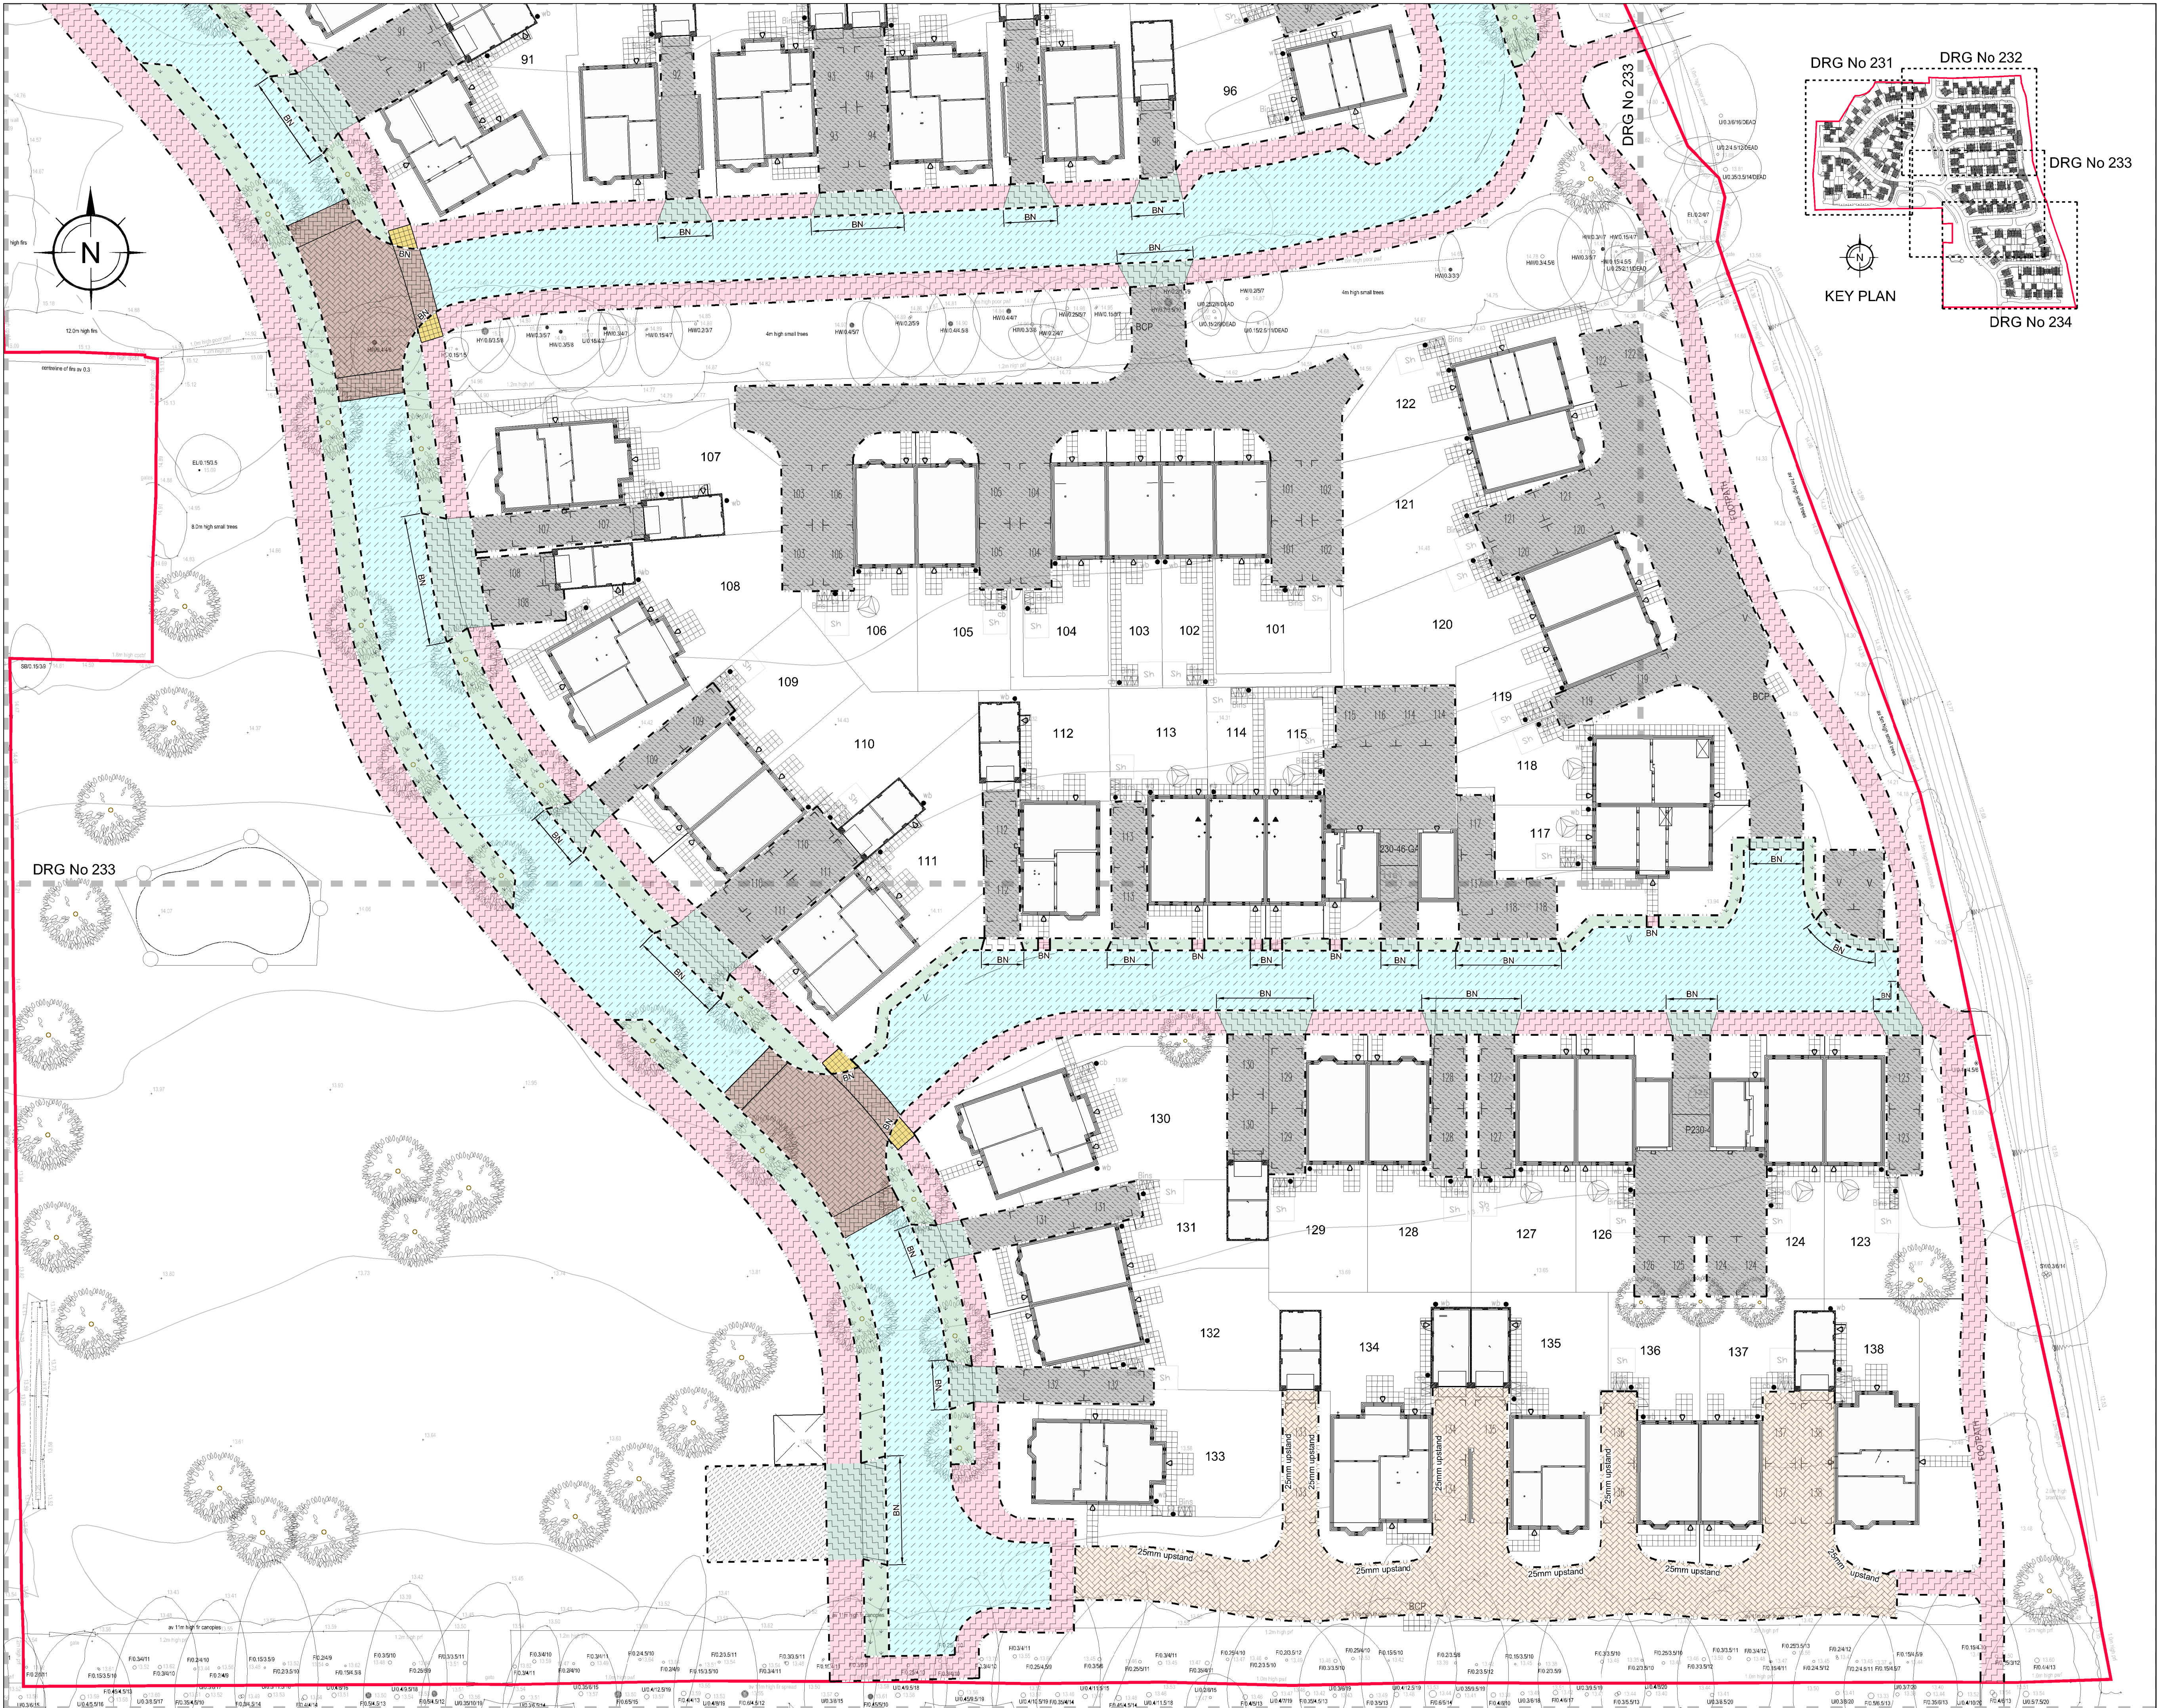

- NOTES:
1. All dimensions to be checked on site. All details and dimensions relating to sub-Contractors work must be checked and agreed between the sub-Contractor or supplier and the general Contractor.
  2. This drawing is to be read in conjunction with all relevant Architects and Engineer's drawings and specification.
  3. The main Contractor is responsible for ensuring the stability of the structure whilst the works are in progress.
  4. Any information given regarding existing underground services is given in good faith after consultation with the relevant authority. No liability is accepted by the Consultant and the main Contractor is responsible for obtaining and checking all information and taking due care and attention whilst undertaking the works.

KEY:

|  |   |
|--|---|
|  | 75mm ramped level change                                                                                  |
|  | Asphalt Concrete Carriageway construction                                                                 |
|  | Type 1 Asphalt Concrete Footway construction<br>See WSCC Standard Detail S278/38/04                       |
|  | Type 1 Asphalt Concrete Vehicle crossover construction - See WSCC Standard Detail S278/38/07              |
|  | Block paving road construction (Colour Brindle)<br>See WSCC Standard Detail S278/38/21                    |
|  | Block paving change pattern (No change in level)                                                          |
|  | Block paving shared driveway construction (Colour Buff)                                                   |
|  | Driveway construction                                                                                     |
|  | Highway verge<br>See WSCC Standard Detail S278/38/09                                                      |
|  | 400 x 400 x 50mm Blister tactile paving, colour: Buff - See WSCC Standard Detail S278/38/18               |
|  | Road markings                                                                                             |
|  | Road marking reference to 'The Traffic Signs Regulations and General Directions 2002'                     |
|  | Road marking size/thickness                                                                               |
|  | Existing kerb to remain                                                                                   |
|  | 125 x 255 half battered HB2 kerb with 125mm upstand                                                       |
|  | 125 x 150 bull nosed BN kerbs with transition kerbs, 0-6mm pedestrian crossings, 25mm vehicular crossings |
|  | 50 x 150 Type EF precast concrete edging                                                                  |
|  | For all kerb details see WSCC Standard Detail S278/38/02<br>Sign post / location of sign on lamp column   |

NOTES:

For construction details see drawings 501 and 503

For detailed soft landscaping proposals see ACD drawings BS941/57/6 11-20

For private paths, patios and garden construction types see Architect's external works drawings

|   |          |     |                                                                    |
|---|----------|-----|--------------------------------------------------------------------|
| G | 10.12.15 | AJD | Block shared driveway updated in key                               |
| F | 18.03.15 | AJD | Updated to suit removal of highway swales                          |
| E | 27.02.15 | AJD | Private access edging upstand shown where indicated                |
| D | 16.12.14 | AJD | Drawing updated to suit WSCC's comments                            |
| C | 11.09.14 | AJD | Extent of road revised                                             |
| B | 01.08.14 | AJD | Updated to suit client's comments and latest external works layout |
| A | 17.07.14 | AJD | Extent of tarmac and blockwork carriageway revised                 |

| REV | DATE | BY | DESCRIPTION | CHK |
|-----|------|----|-------------|-----|
|-----|------|----|-------------|-----|

Issue Status APPROVED - FOR CONSTRUCTION

11 Tungsten Building  
George Street  
Fishergate  
Sussex  
BN41 1RA  
Tel: 01273 424424  
Fax: 01273 424425  
email: design@civil.co.uk

the  
civil  
engineering  
practice

CLIENT Barratt David Wilson Southampton

PROJECT Swanbourne Park Angmering

TITLE Site Layout  
Proposed Surface Finishes  
Sheet 4 of 4

DRAWN A Davies DATE May 2014 PROJECT NO 22067

ENGINEER A French CHECKED

SCALE 1:250 @ A1

234 G