



This drawing has been prepared for the purpose of gaining Planning and/or Building Regulations Approval and should be read in conjunction with the Construction Notes for Building Regulations, the Structural Engineer's Drawings and Calculations.
All dimensions must be checked and verified on site.
If you want to use or copy this drawing, please ask the first

REVISIONS

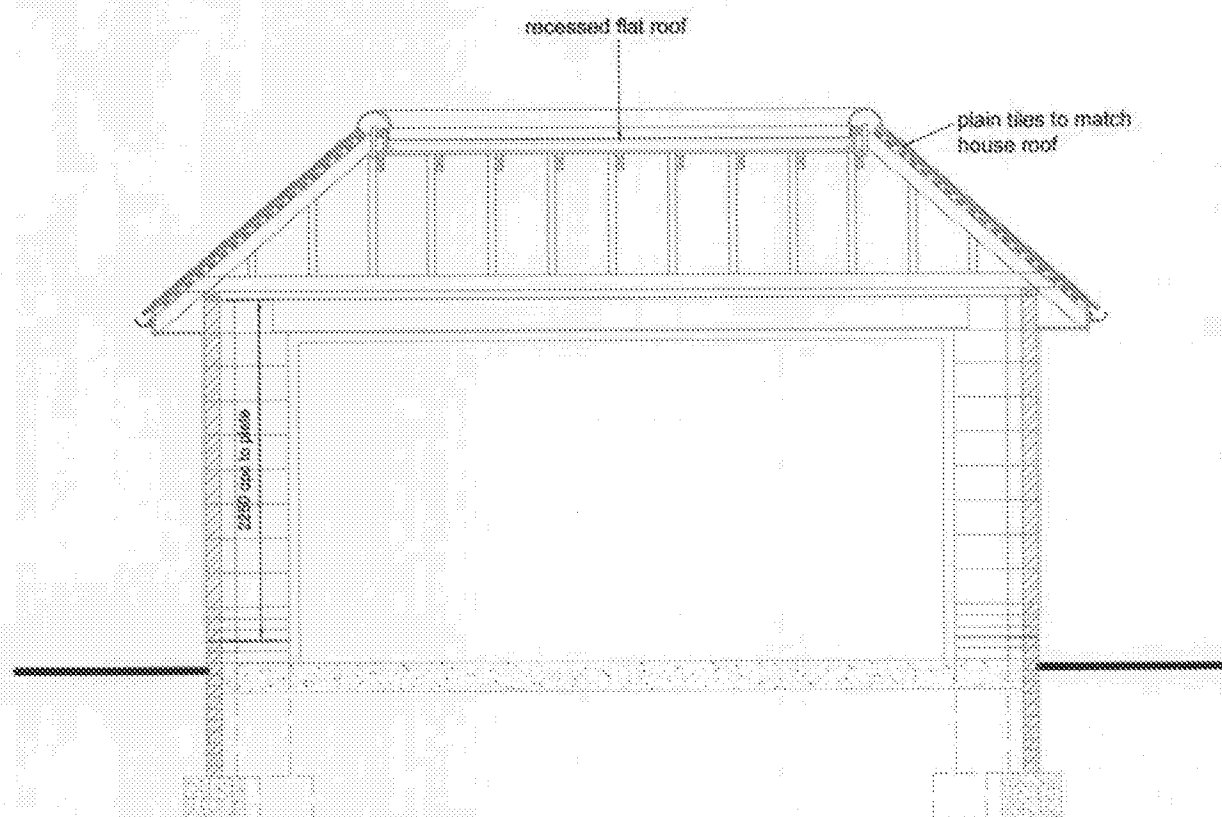

1:50 GARAGE SECTION A-A

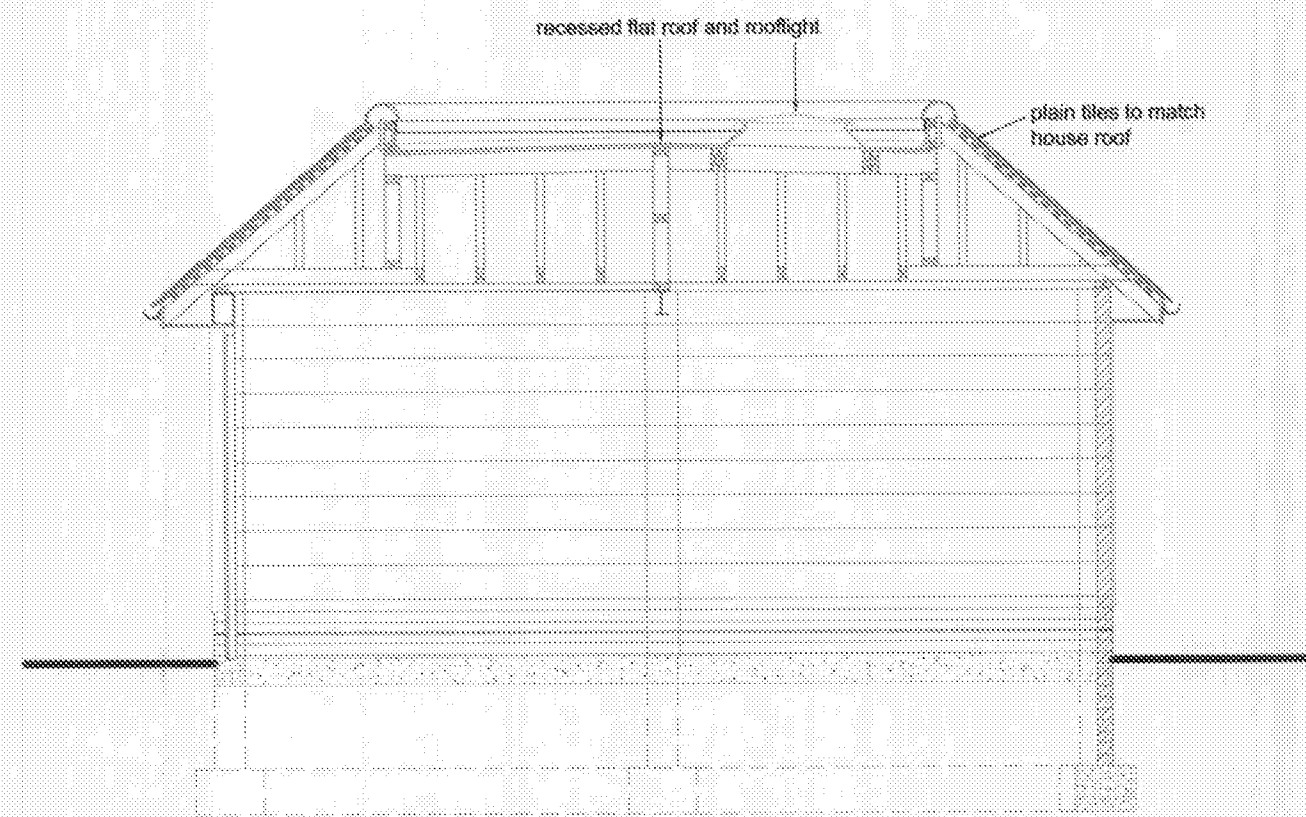

1:50 GARAGE SECTION B-B



PHYSICAL SCALE IN METERS

ARUN DISTRICT COUNCIL				
No.	A	71	10	
Received				

Proposed Detached Garage
at
Courtlands
North Drive Angmering

Scale 1:50 @ A3 : Draw No. AC.10.124/03 : May 10

ALAN COOMBS
design consultant
4 Watermead Close
Liffordham BN17 9QJ
Tel 01903 718528
alan@coombs01@btconnect.co.uk