


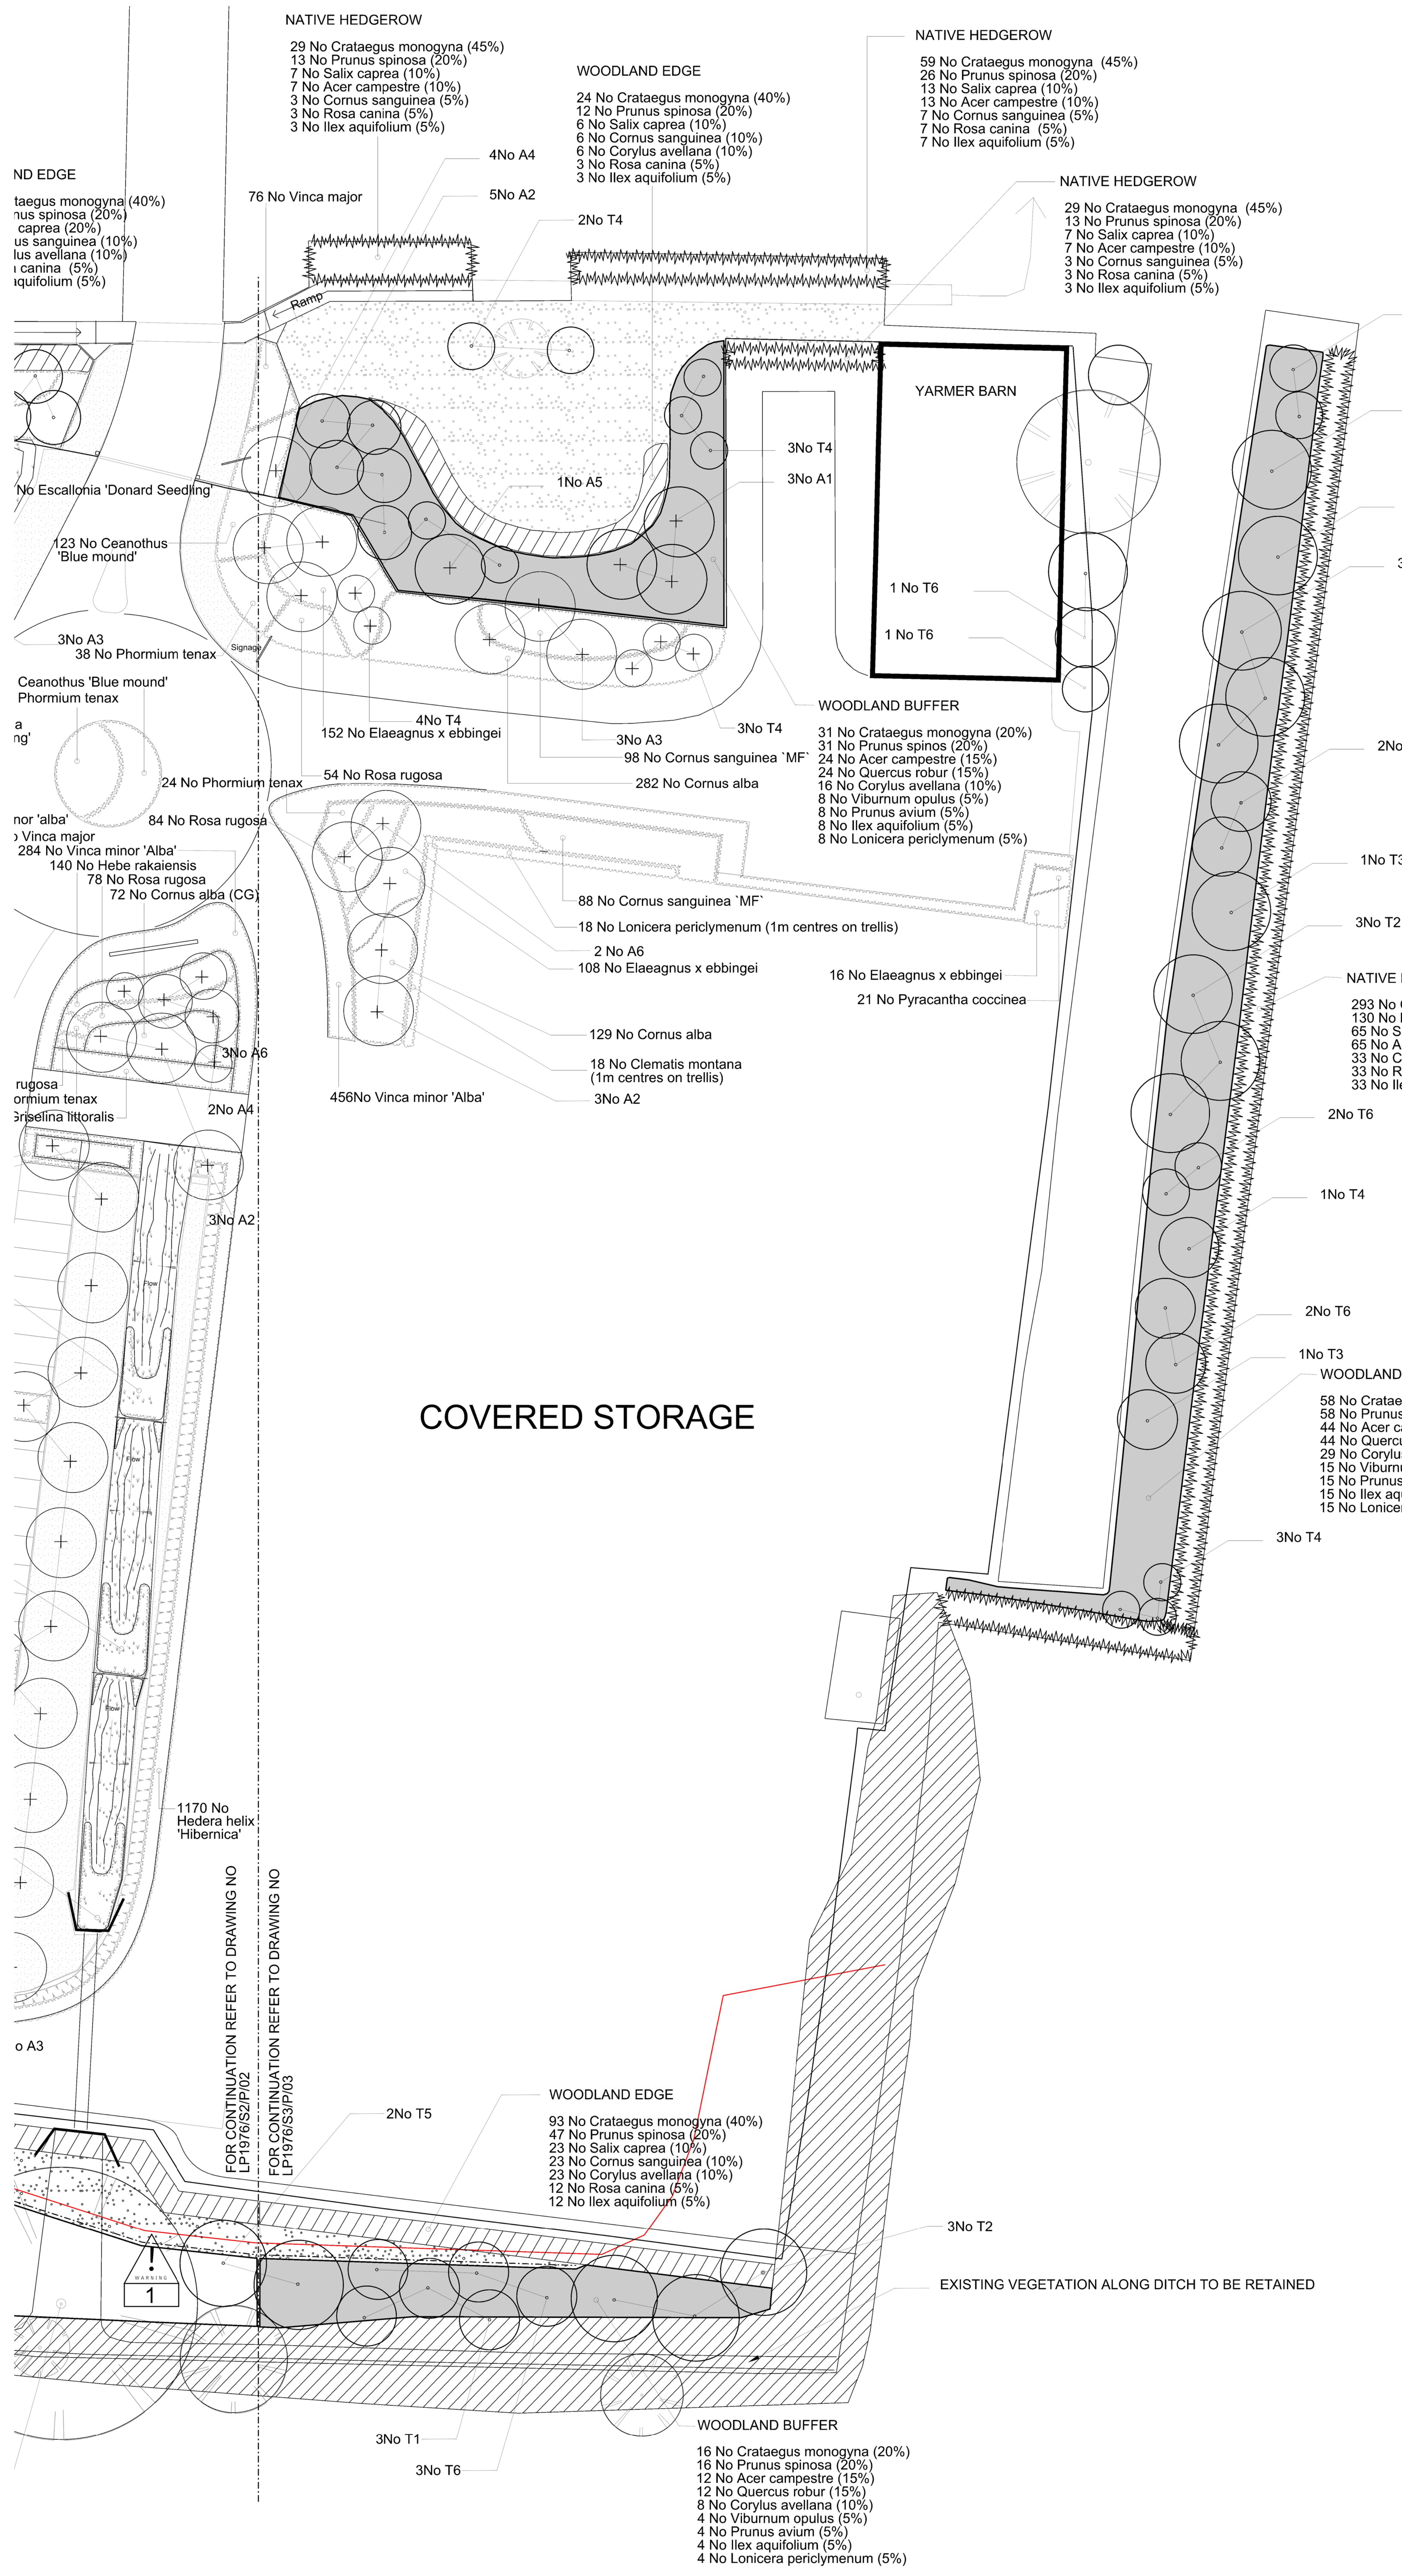

Key

Specimen Tree Planting
A1 Acer pseudoplatanus
A2 Pyrus calleryana 'Chanticleer'
A3 Betula pendula
A4 Sorbus aucuparia 'Streetwise'
A5 Castanea sativa
A6 Betula utilis 'Jacquemontii'

Native Tree Planting
T1 Acer campestre
T2 Populus nigra 'Italica'
T3 Salix alba
T4 Sorbus aucuparia
T5 Salix fragilis
T6 Quercus robur

Amenity grass seeding see Q30/310

Wildflower Meadow seeding see Q30/311

Marshy Grassland seeding see Q30/312

This drawing to be read in conjunction with accompanying Tree, Ordinary Nursery Stock and Shrub and Perennial Schedules and Specifications D20, Q28, Q30, Q31, Q35.

Native Hedgerow

Woodland Edge

Woodland Buffer

HV Cable Route Taken from As-Built

Root Barrier Protection to Edges of 2m HV Cable Clear Zone Where Required Q31/

Do not scale this drawing. Landscapes are intended to be installed at dimensions in figure dimensions from site. This drawing is for information only.				drawing status: Construction	
01 26/02/15 Working Buffer Mix updated to latest layout				project: The Vinery	
02 06/05/15 Updated to latest layout				job number: LP1976	
				drawing title: Planting Plan Segment 3	
				drawing number: LP1976/S3/P/03	
revision	date	drawn	auth	date	
02	1:200@A0	GL	VDC	06/05/15	
for information				for construction	

1. HV CABLE ROUTE: ENSURE LOCATION IS MARKED AND THAT LANDSCAPE CONTRACTOR IS AWARE OF THE CONSTRAINTS

WARNING

Significant hazards relate to the architectural design shown on this drawing. These hazards are identified with red lines and labels. The contractor must ensure that all hazards are identified and recorded within construction phases H&S plan.

It is assumed that all works on this drawing will be carried out by a competent contractor working, where appropriate, to an approved method statement.

Significant hazards are defined as:

- Those not likely to be obvious to a competent contractor or other
