
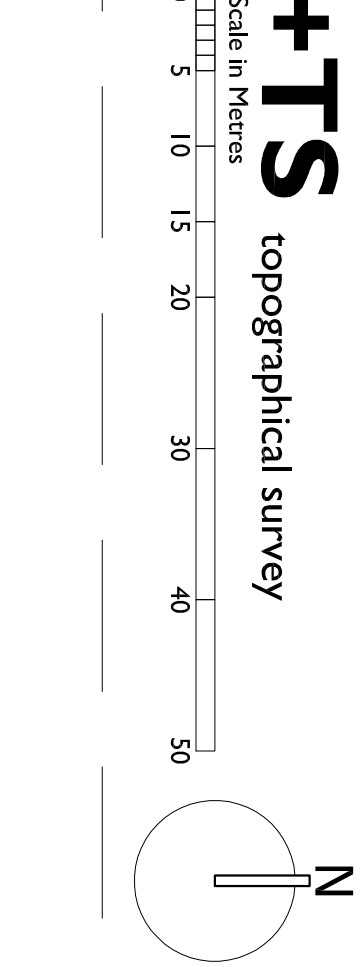
 
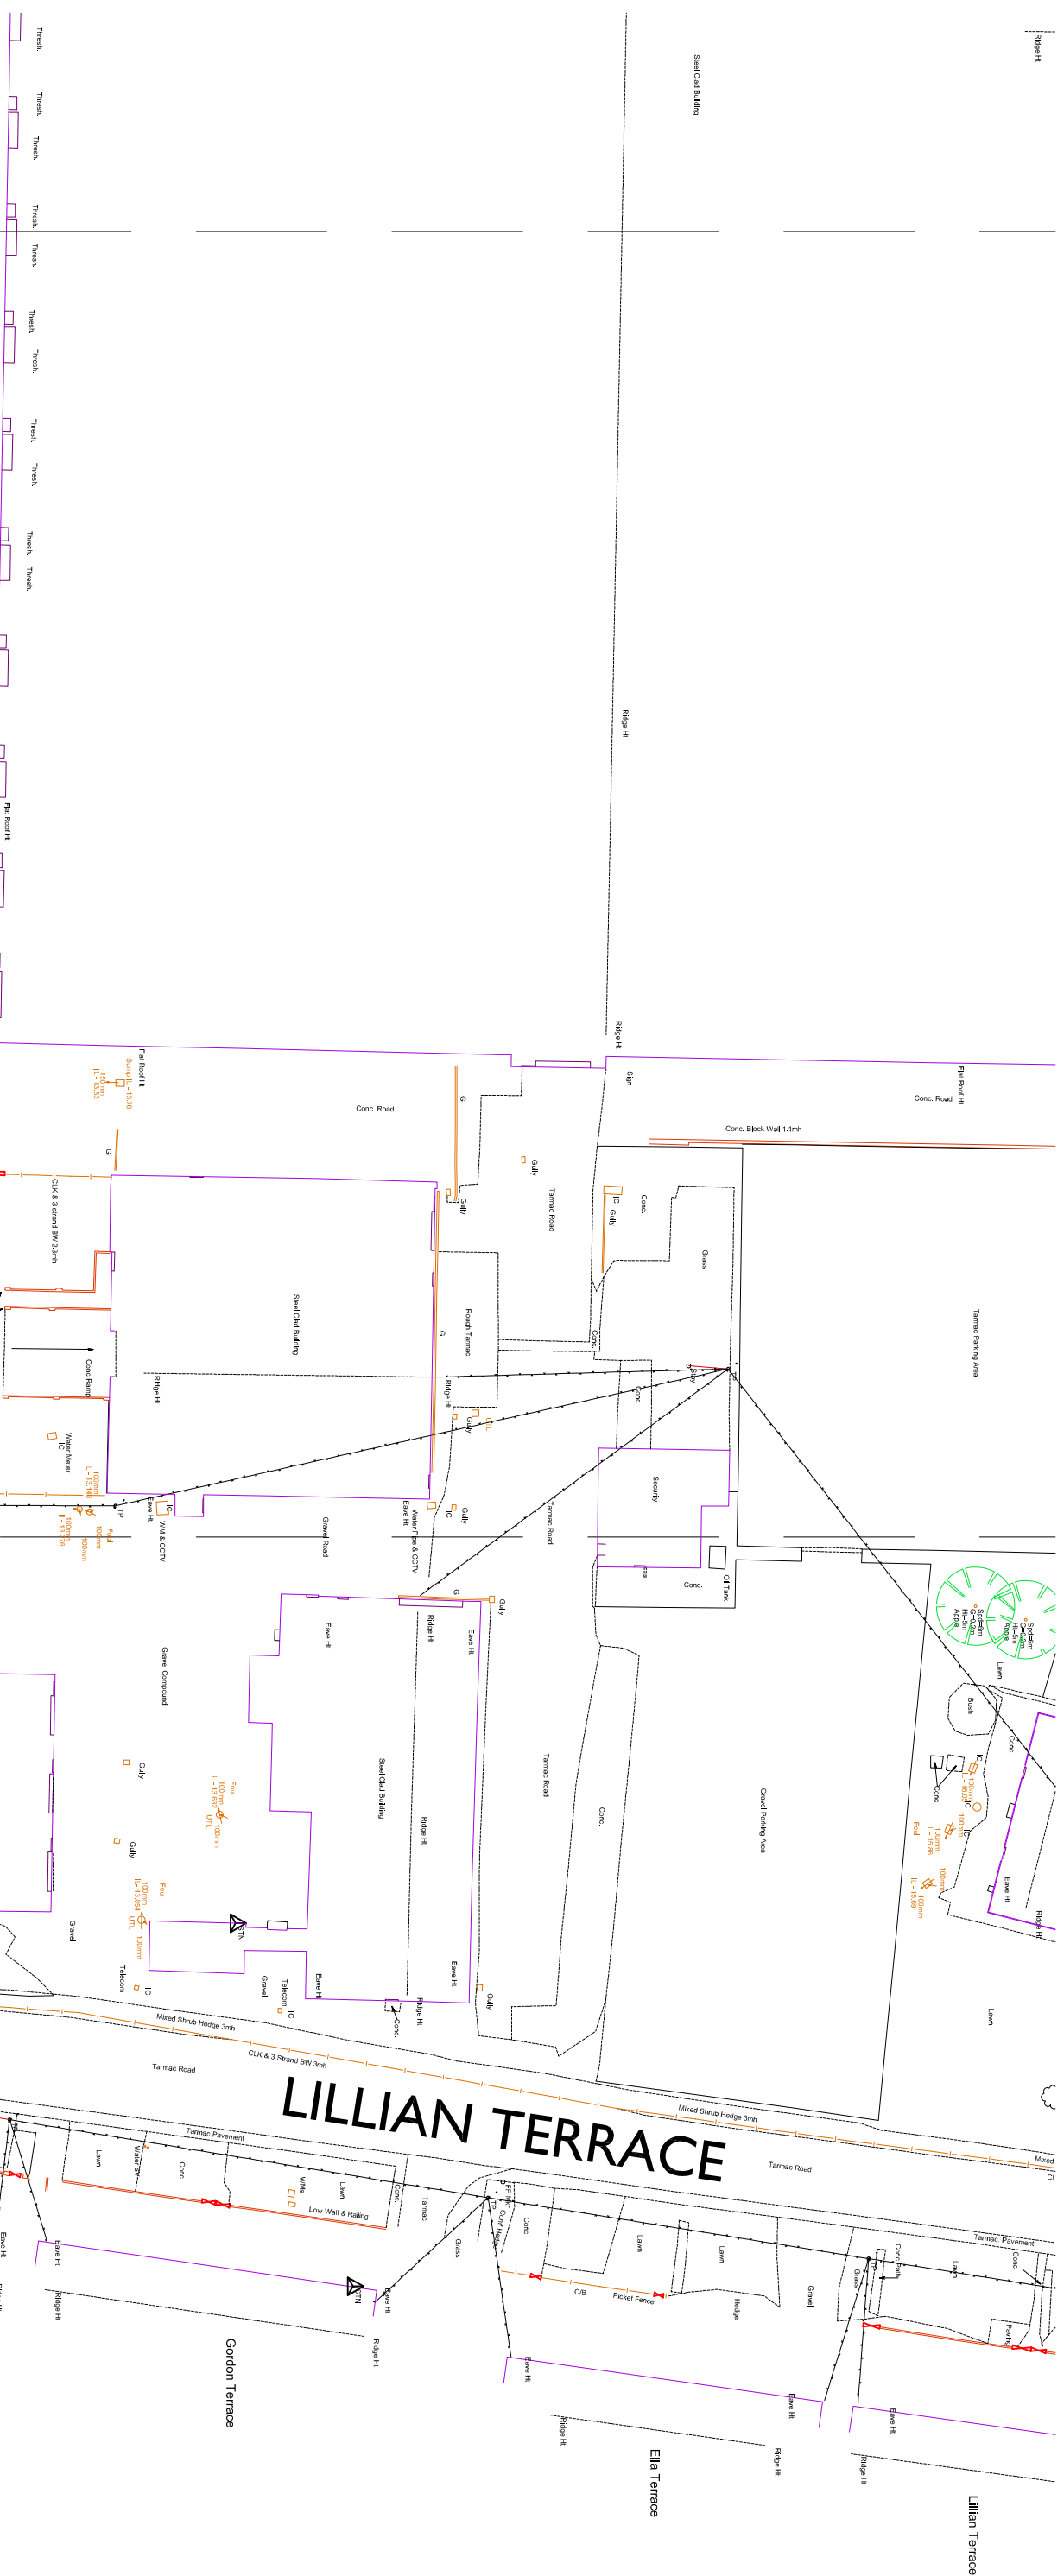
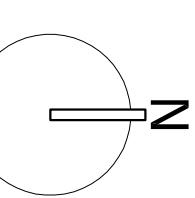
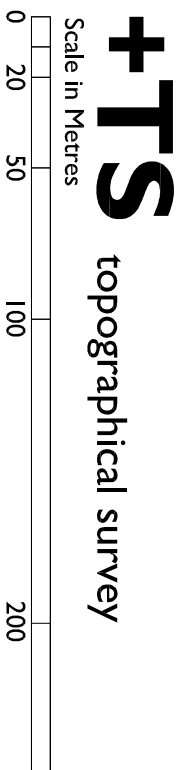


Only figured dimensions are to be used. All dimensions to be checked on site.
Please note: Refer to 'type' of drawing below: planning drawings should only be treated as such.
Notes

APPLICATION FOR DETAILED PLANNING CONSENT

REVISION

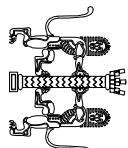

Liam Russell Architects

architecture and development





CHECKED

LRA

DATE

JUNE 2013

SCALE

1:500/250 @ A1

1:1000/500 @ A3

REVISION

A

NUMBER

07/14/14/02

CLIENT











