




Type A: 4b/6p - Plots 3,4,5,6

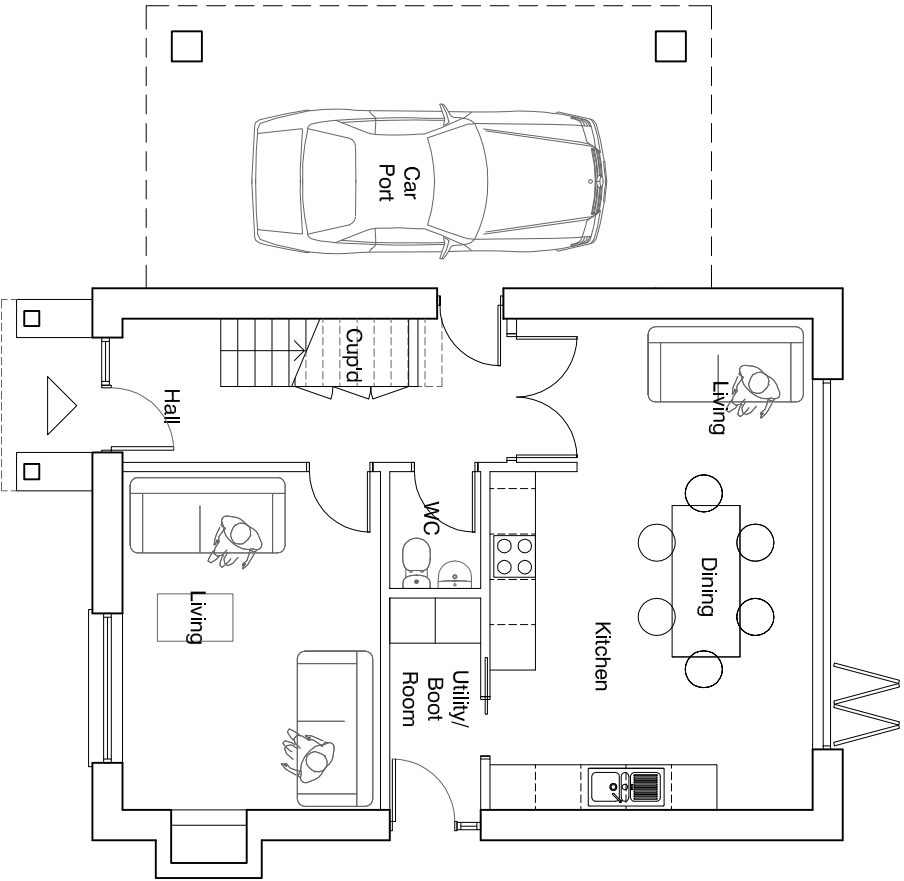


House Type A - Ground Floor - 4B/6P	Total House:
1:100	118.6 sqm
	Ground Floor:
	59.3 sqm

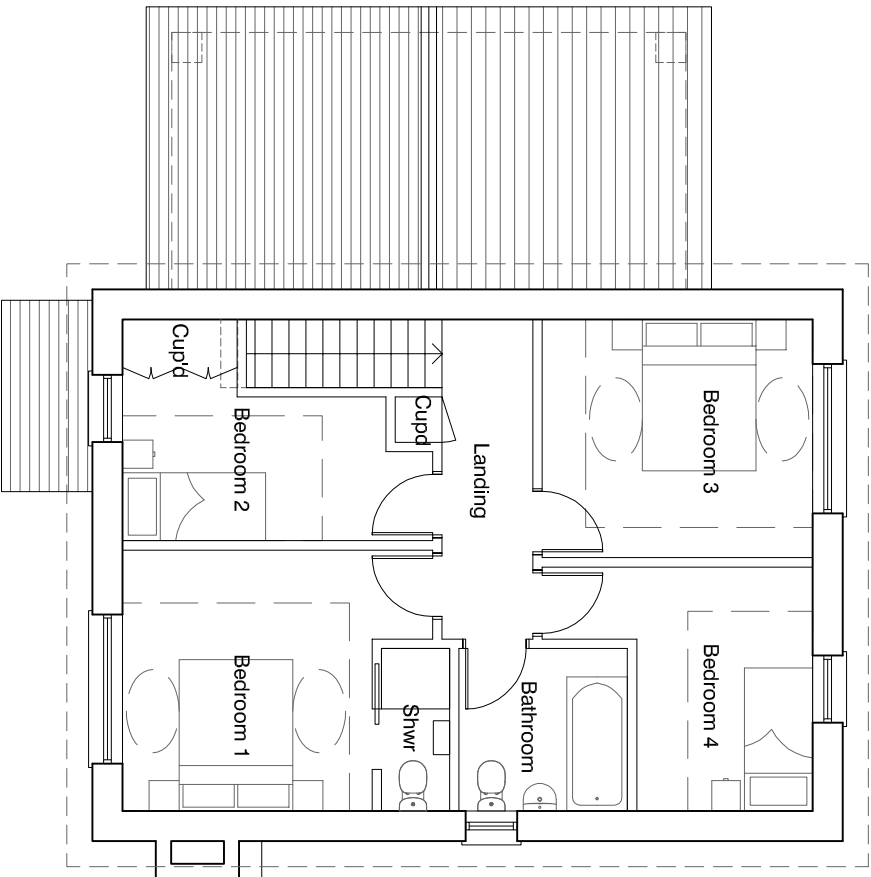

02	House Type A - First Floor - 4B/6P	Total House 118.6 sqm
1:100		First Floor: 59.3 sqm

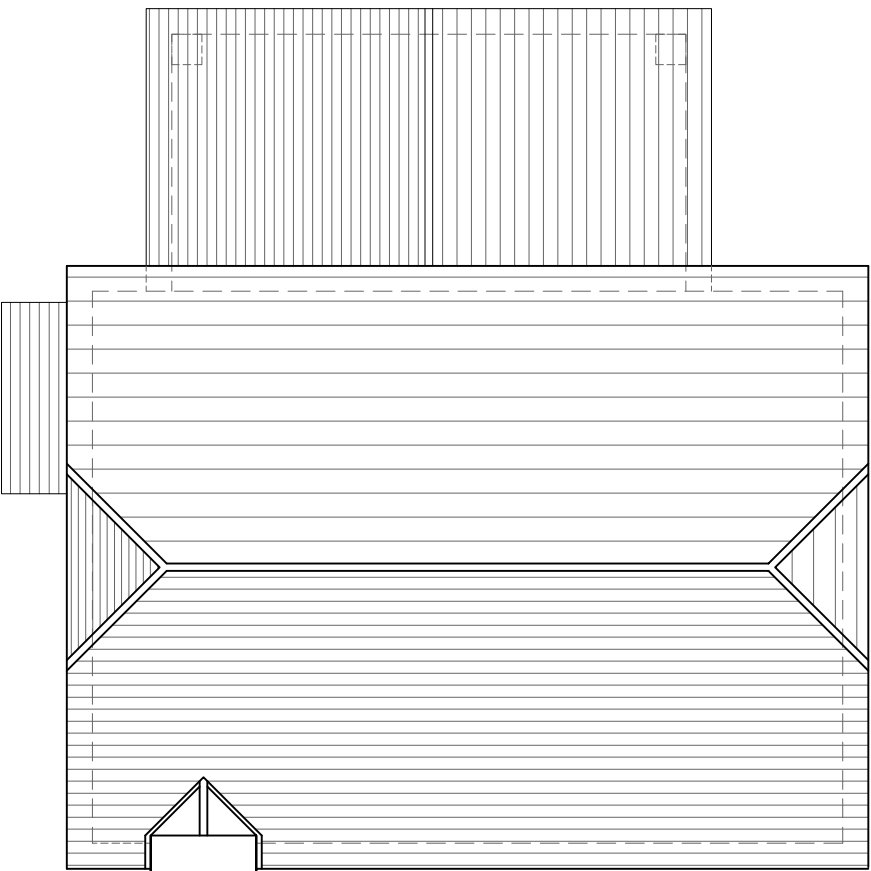

House Type A - Roof Plan - 4B/6P
1:100
Total House 118.6 sqm

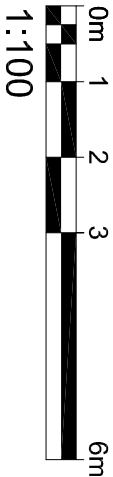

molhsin cooper ARCHITECTS MOHSIN COOPER LIMITED, 7 HOVE MANOR PARADE, HOVE STREET, HOVE, EAST SUSSEX, BN3 2DF www.molhsincooper.com © COPYRIGHT EXISTS ON THE DESIGN AND INFORMATION SHOWN ON THIS DRAWING		REV: A DATE: 30/04/2018 Revised For Submission CHK: MC		THE CONTRACTOR MUST VERIFY ALL DIMENSIONS ON SITE BEFORE MAKING SHOP DRAWINGS OR COMMENCING WORK OF ANY KIND. NO DIMENSIONS TO BE SCALED FROM THIS DRAWING 1. THE BOUNDARIES SHOWN ARE BASED ON INFORMATION BY OTHERS. ALL BOUNDARIES TO BE VERIFIED ON SITE PRIOR TO COMMENCING CONSTRUCTION. 2. TOPOGRAPHICAL LEVELS TO BE CONFIRMED. 3. DESIGN & QUOTED AREAS ARE SUBJECT TO DESIGN DEVELOPMENT & STATUTORY CONSENTS. 4. ALL SURVEY INFORMATION SHOWN IS SUBJECT TO FURTHER SITE INVESTIGATION DURING DEMOLITION.		SCALE: 1/100 @A3 DRAWN: MC CHECKED: MC DATE: 20/04/2018 DATE: 20/04/2018		PROJECT: New Dwellings At The Laurels, Dappers Lane, Angmering CLIENT: Mr Andrew Carter DRAWING TITLE: House Type A Floor Plans		NUMBER: 0242-P003 REVISION: A	
---	--	--	--	---	--	---	--	--	--	---	--