

THE CONTRACTOR MUST VERIFY ALL DIMENSIONS ON SITE BEFORE MAKING SHOP DRAWINGS OR COMMENCING WORK OF ANY KIND. NO DIMENSIONS TO BE SCALED FROM THIS DRAWING

1. THE BOUNDARIES SHOWN ARE BASED ON INFORMATION BY OTHERS. ALL BOUNDARIES TO BE VERIFIED ON SITE PRIOR TO COMMENCING CONSTRUCTION.

2. TOPOGRAPHICAL LEVELS TO BE CONFIRMED.

3. DESIGN & QUOTED AREAS ARE SUBJECT TO DESIGN DEVELOPMENT & STATUTORY CONSENTS.

4. ALL SURVEY INFORMATION SHOWN IS SUBJECT TO FURTHER SITE INVESTIGATION DURING DEMOLITION.

SCALE: 1/100 @A3

DRAWN : MIC

CHECKED : MC

DATE : 20/04/2018

DATE : 20/04/2018

PROJECT:

Dappers Lane, Angmering

CLIENT:

DRAWING TITLE


House Type C Floor Plans

NUMBER:

0242-P007


REVISION:

Type C: 2b/4p - Plots 1,2

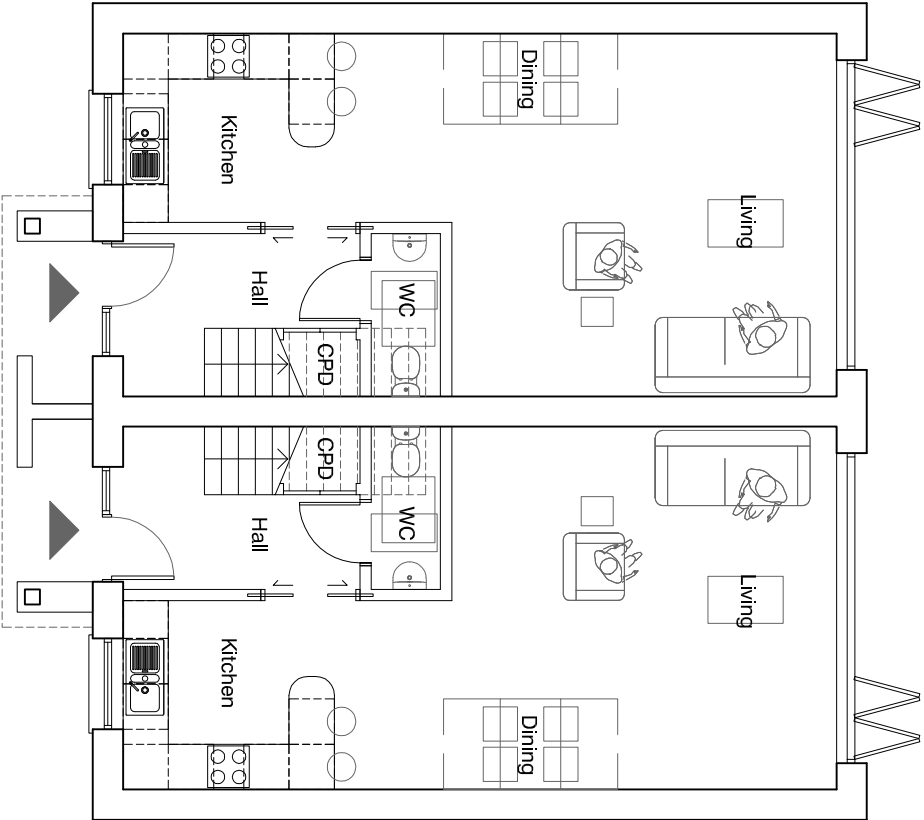


House Type C - Ground Floor - 2B/4P
1:100

Total House:
90.4 sqm
First Floor:
45.2 sqm

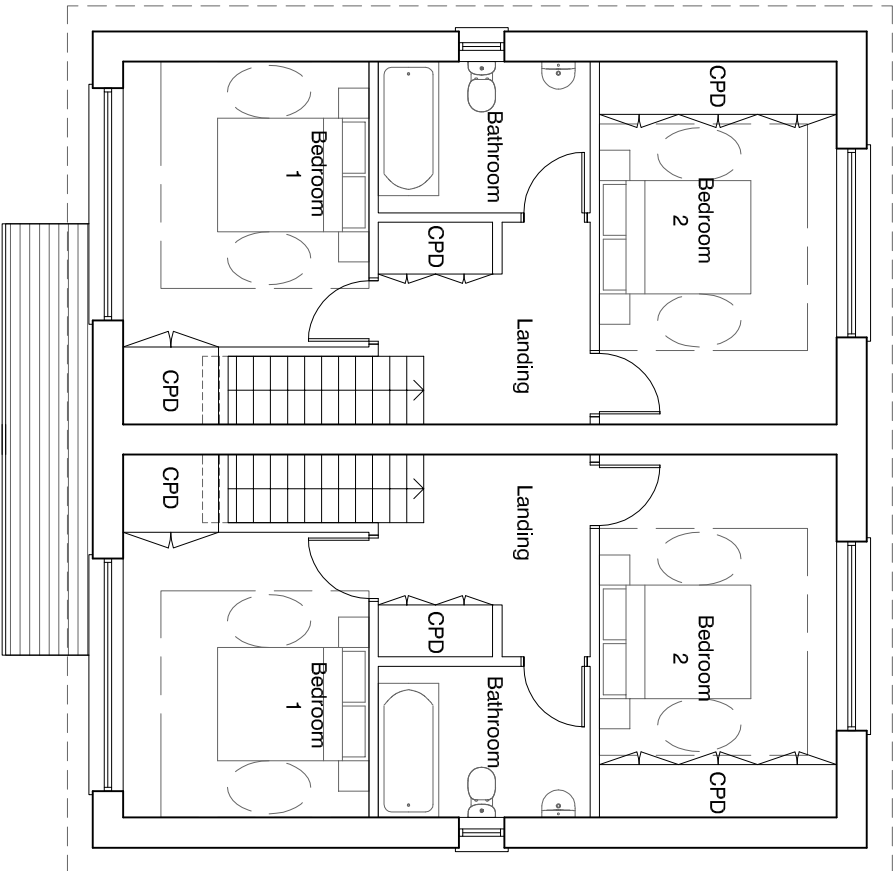

House Type C - First Floor - 2B/4P
1:100

Total House:
90.4 sqm
Ground Floor:
45.2 sqm

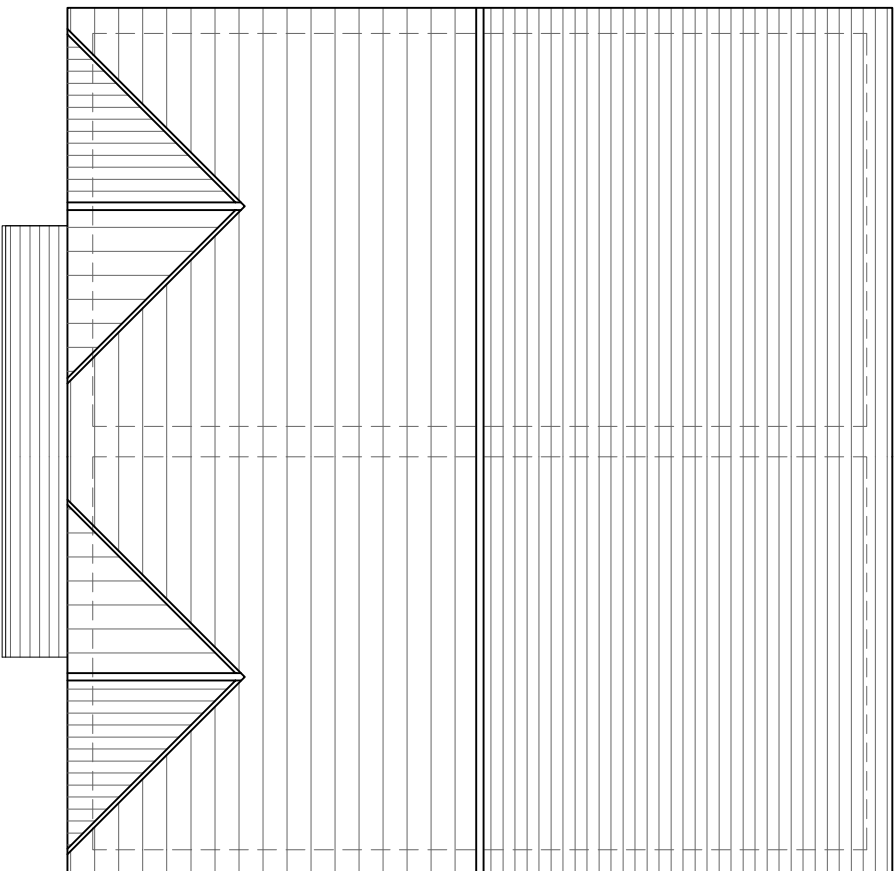

House Type C - Roof Plan - 2B/4P
1:100

Total House:
90.4 sqm

