
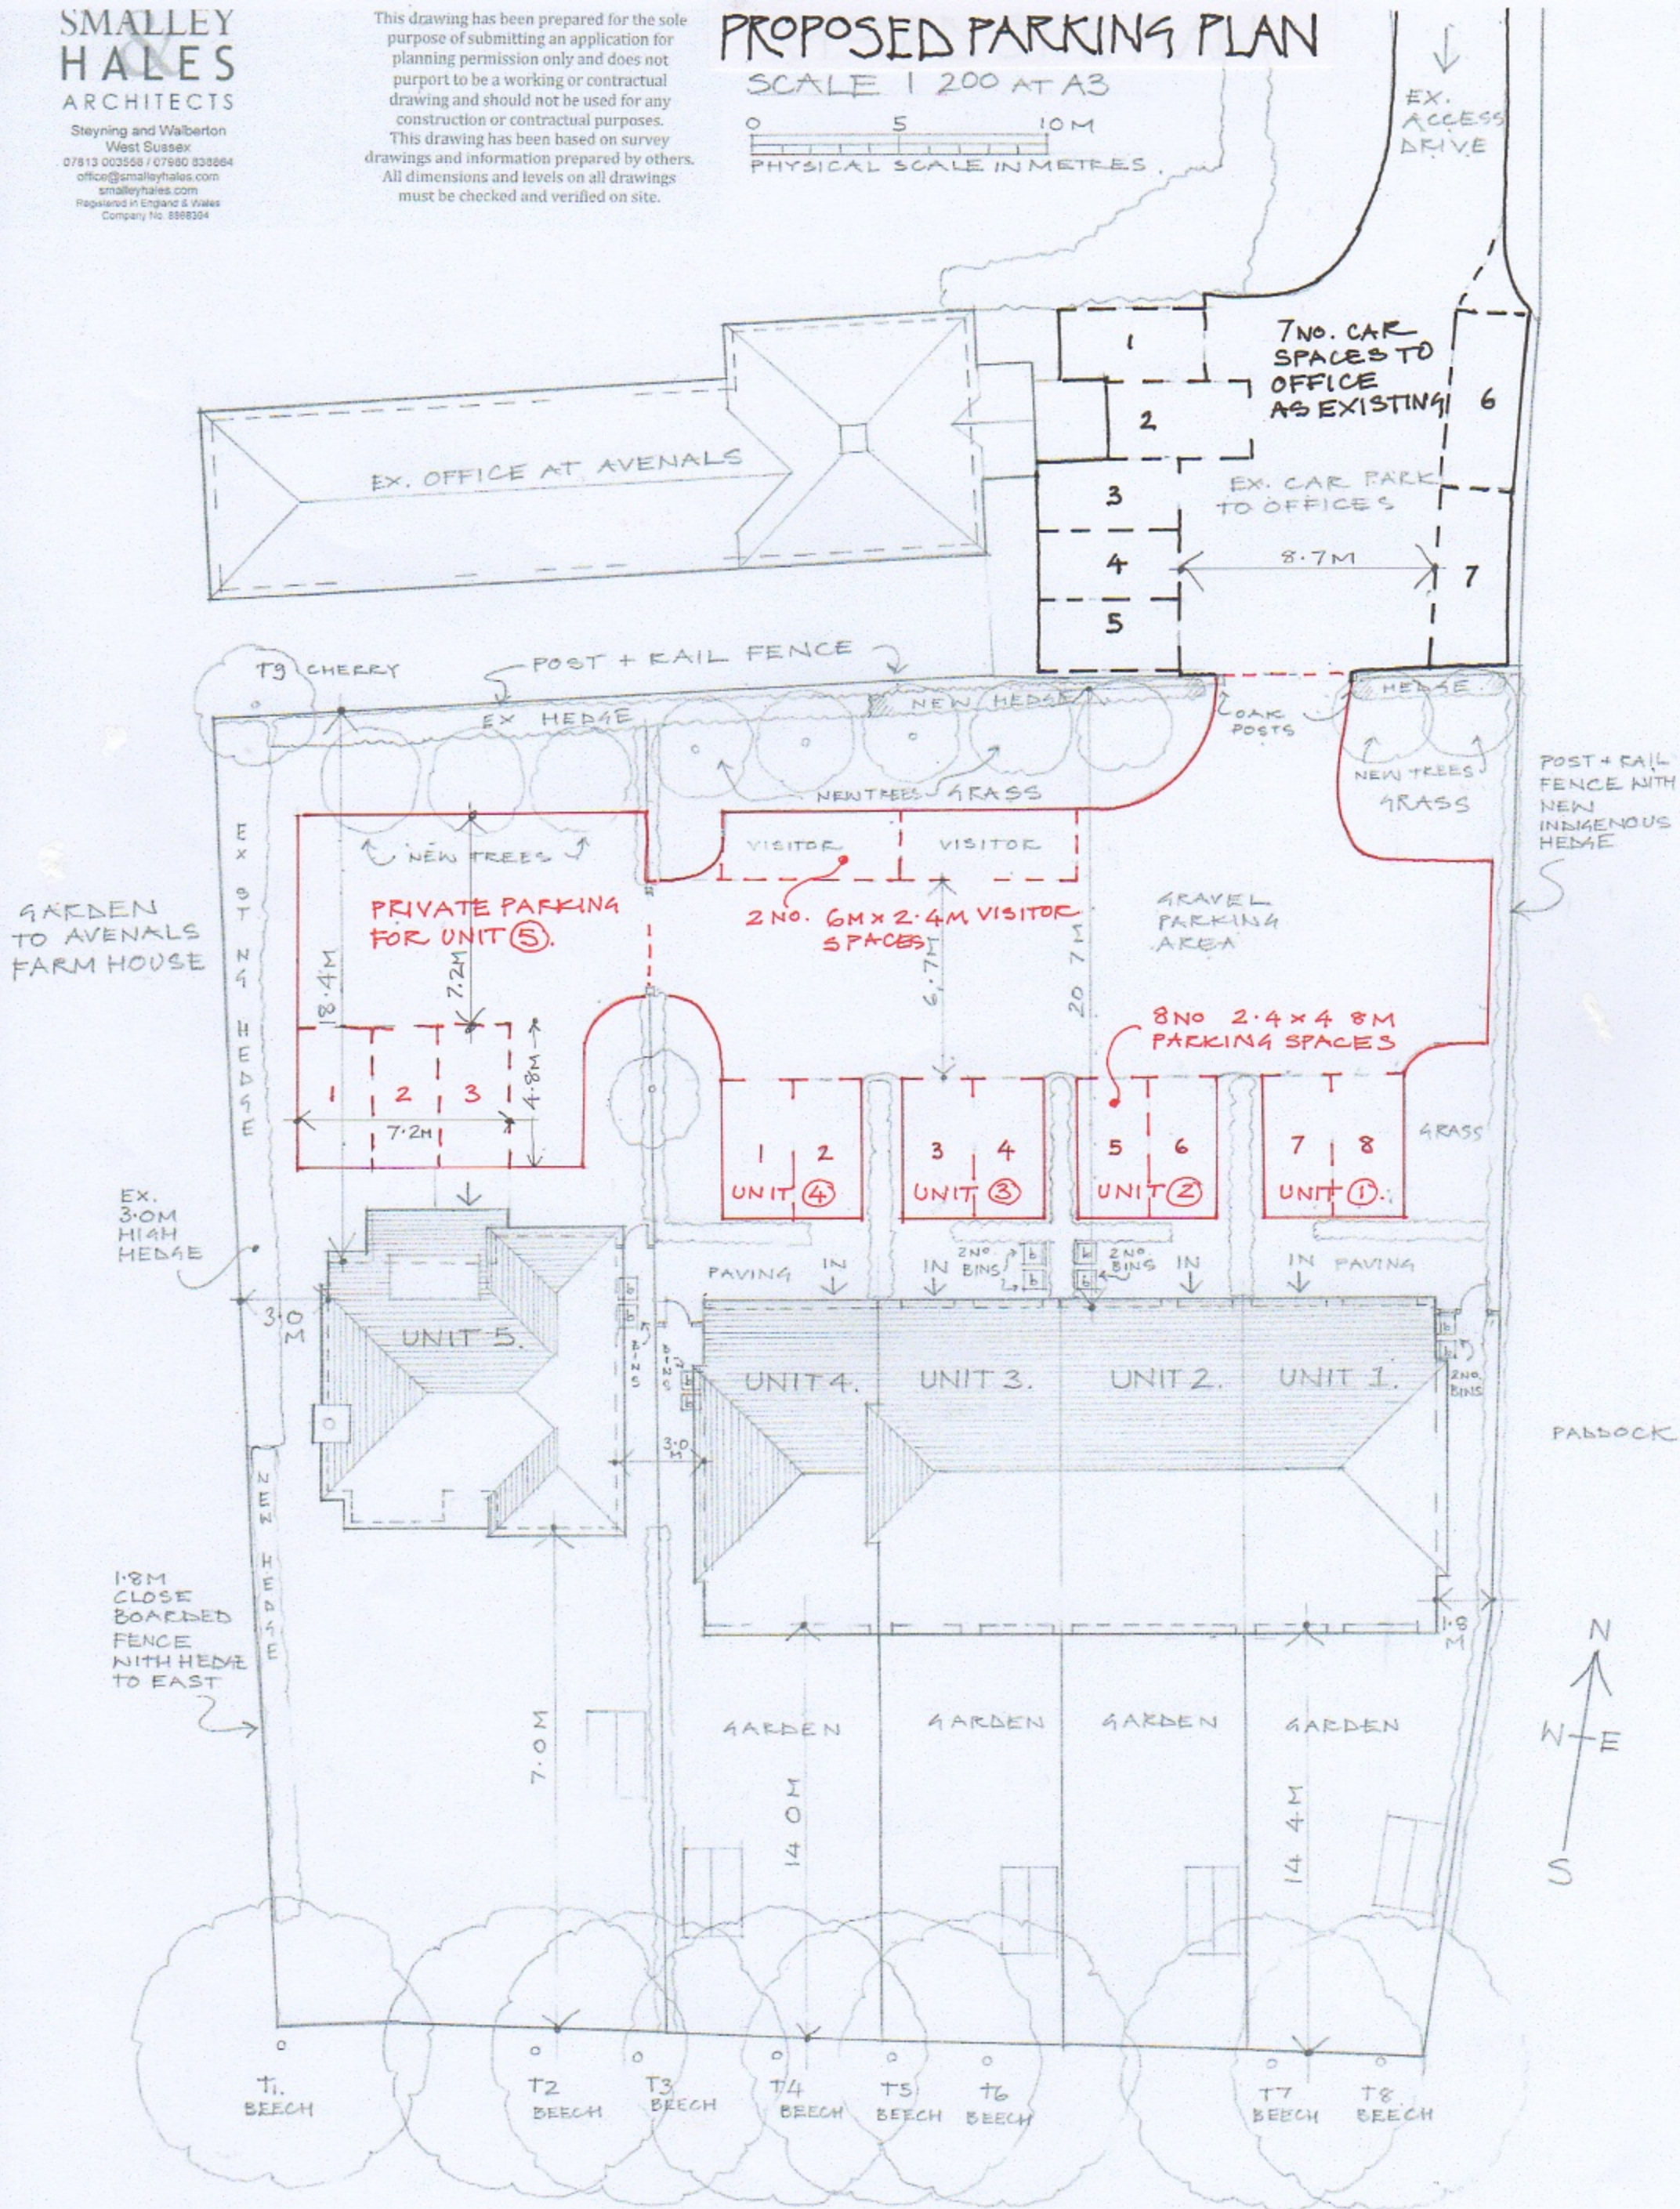


PROPOSED PARKING PLAN

SCALE 1:200 AT A3

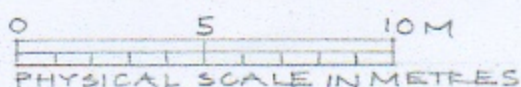

5 NEW HOUSES AT AVENALS FARM WATER LANE
ANMERING BN 64EP WEST SUSSEX

JOB NO. 1428 DRWG NO 013

© 9th MARCH 2017