


A/76/11/10

sapa:

General Arrangement

Heavy Duty Full Hip

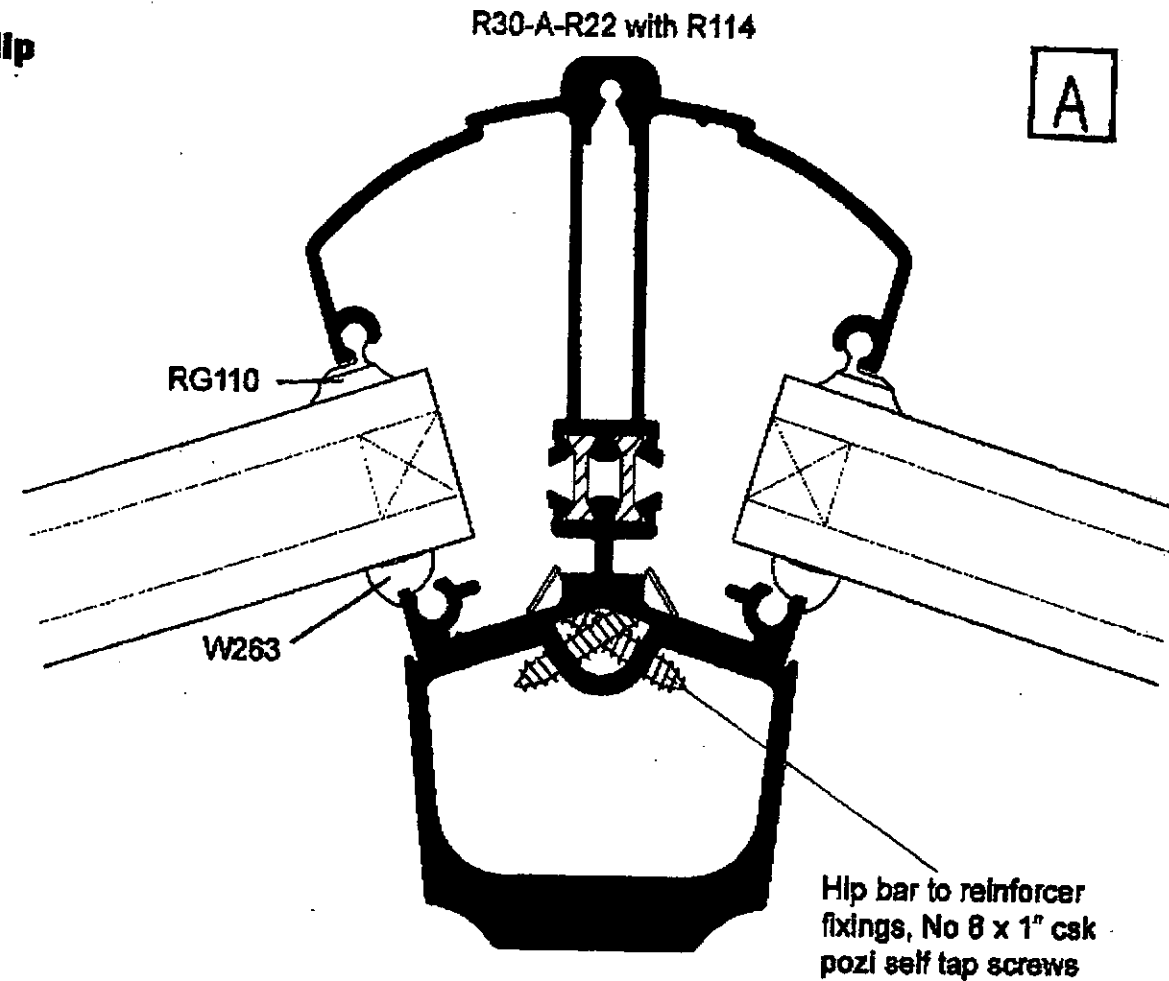

03.07

C1656

© Sapa Building Systems Limited. This data sheet is issued subject to the condition that it shall not be reproduced without the consent of Sapa Building Systems Limited in writing

2-20