

A/26/11/13

Product Manual


DUAL HAMMER
Fixed Roofing System

General Arrangement

Eaves Beam

K

sapa:

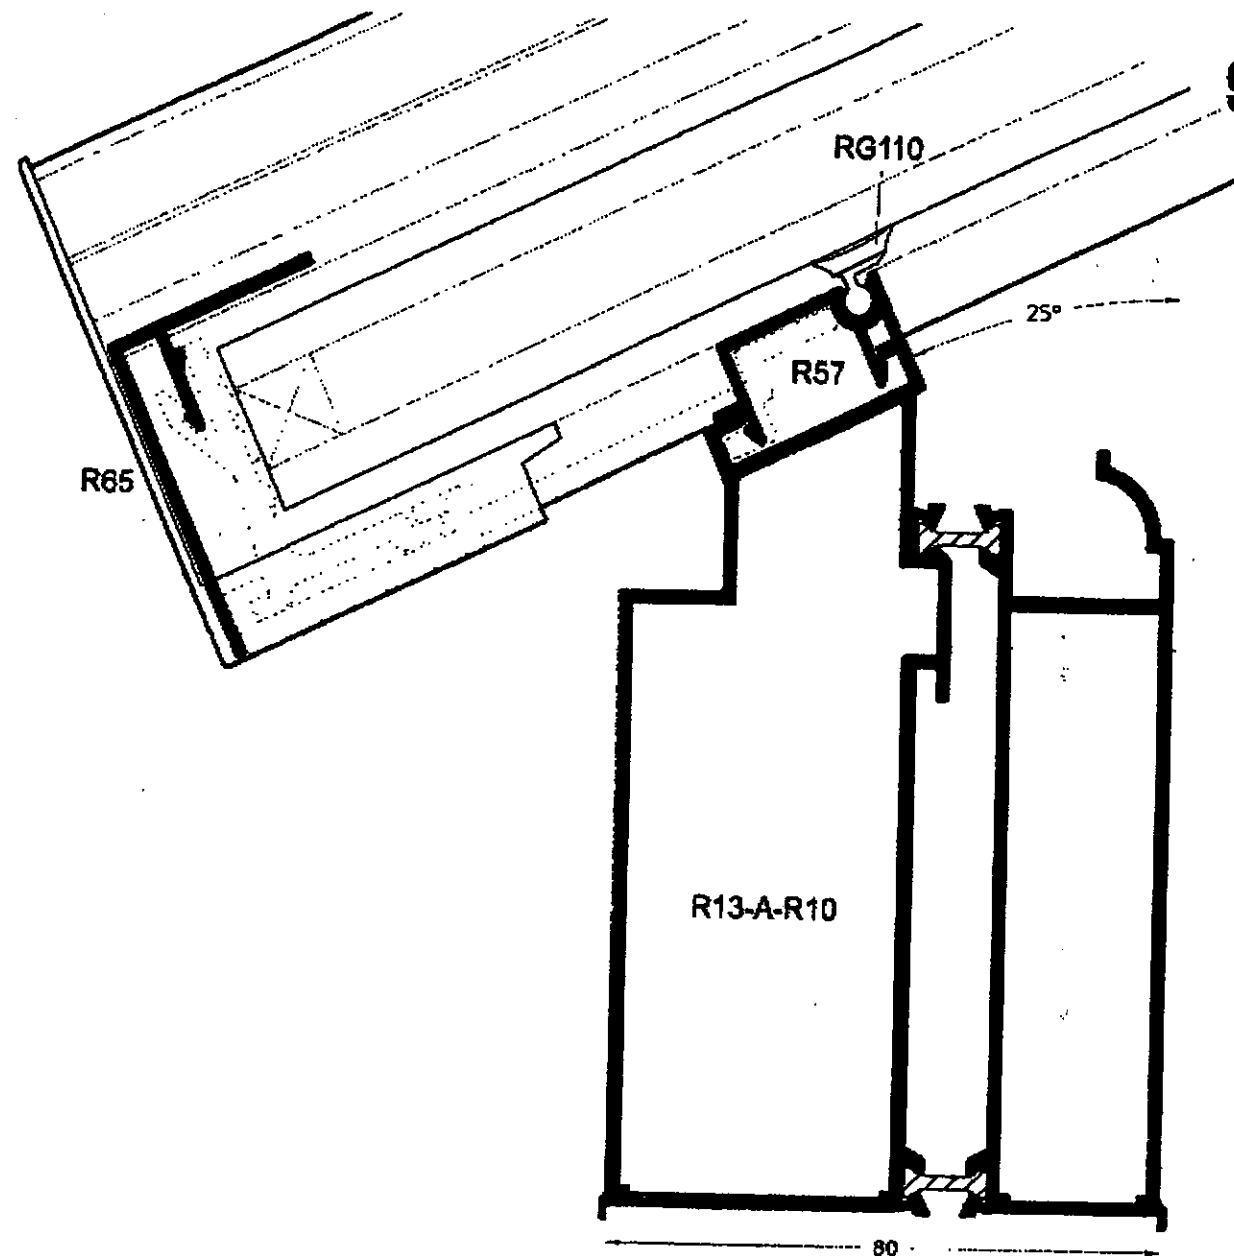

03.07

C1656

© Sapa Building Systems Limited. This data sheet is issued subject to the condition that it shall not be reproduced without the consent of Sapa Building Systems Limited in writing

2-16