





This drawing has been prepared for the sole purpose of submitting an application for planning permission only and does not purport to be a working or contractual drawing and should not be used for any construction or contractual purposes.
This drawing has been based on survey drawings and information prepared by others.
All dimensions and levels on all drawings must be checked and verified on site.

5 NEW HOUSES AT AVENALS FARM WATER LANE ANGMERING BN 6 4EP WEST SUSSEX

JOB NO. 1428 DRWG. NO. 009
© 3rd MARCH 2017

**SMALLEY
HALES**
ARCHITECTS

Steyping and Walberton
West Sussex
07813 003558 / 07980 838864
office@smalleyhales.com
smalleyhales.com
Registered in England & Wales
Company No. 8888394

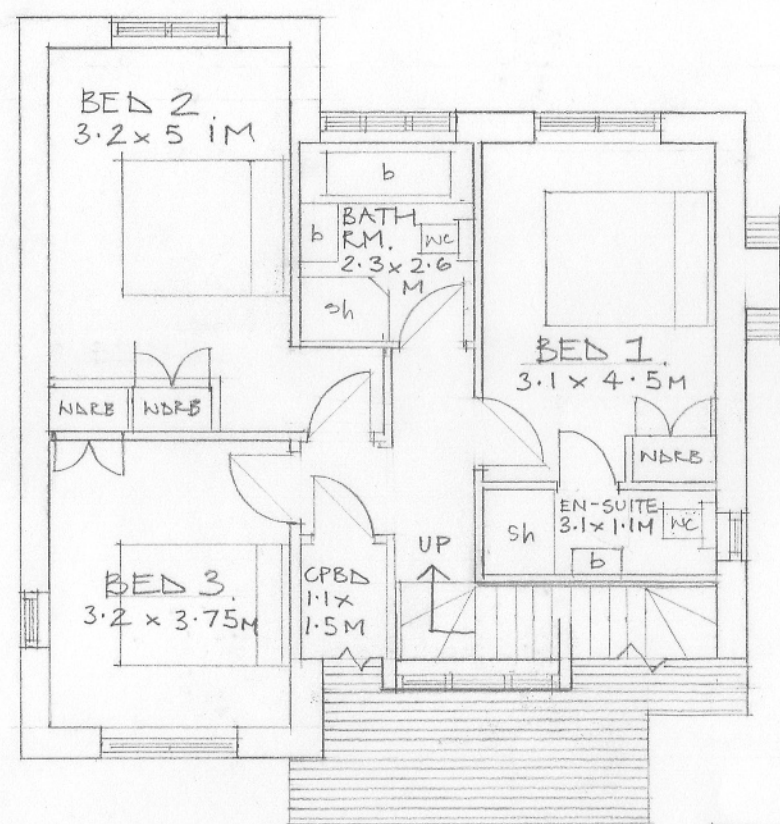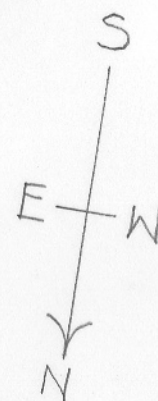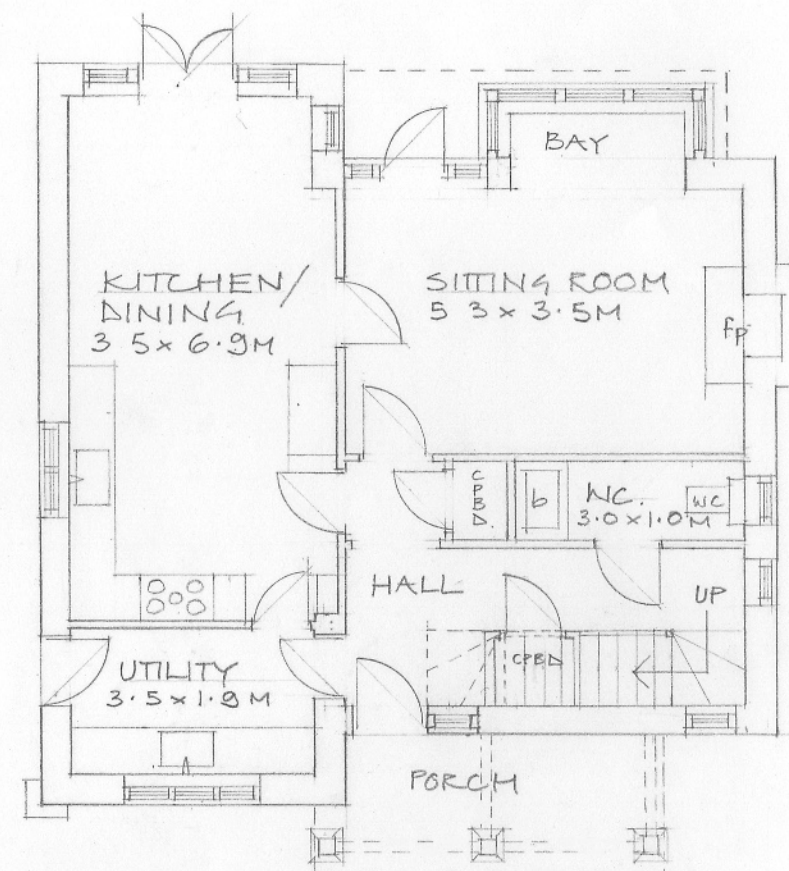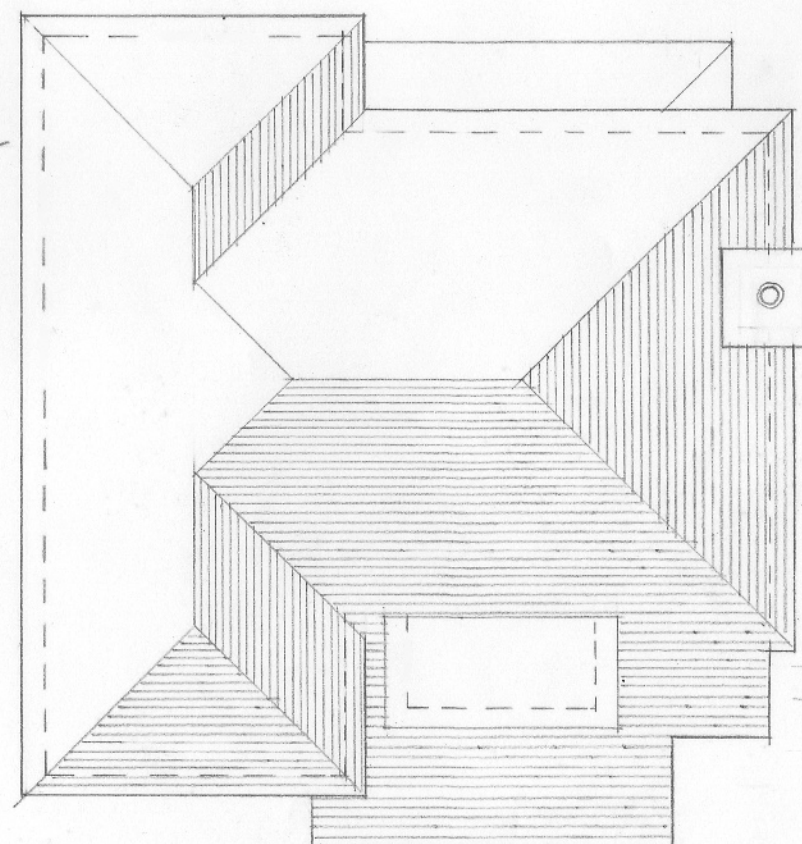

UNIT 5 FLOOR & ROOF PLANS

0 1 2 3 4 5 6M
PHYSICAL SCALE IN METRES
1:100 AT A3