




PROPOSED NORTH ELEVATION SCALE 1:100 AT A3.



PROPOSED SOUTH ELEVATION SCALE 1:100 AT A3.

↑ PROFILE OF UNIT 4

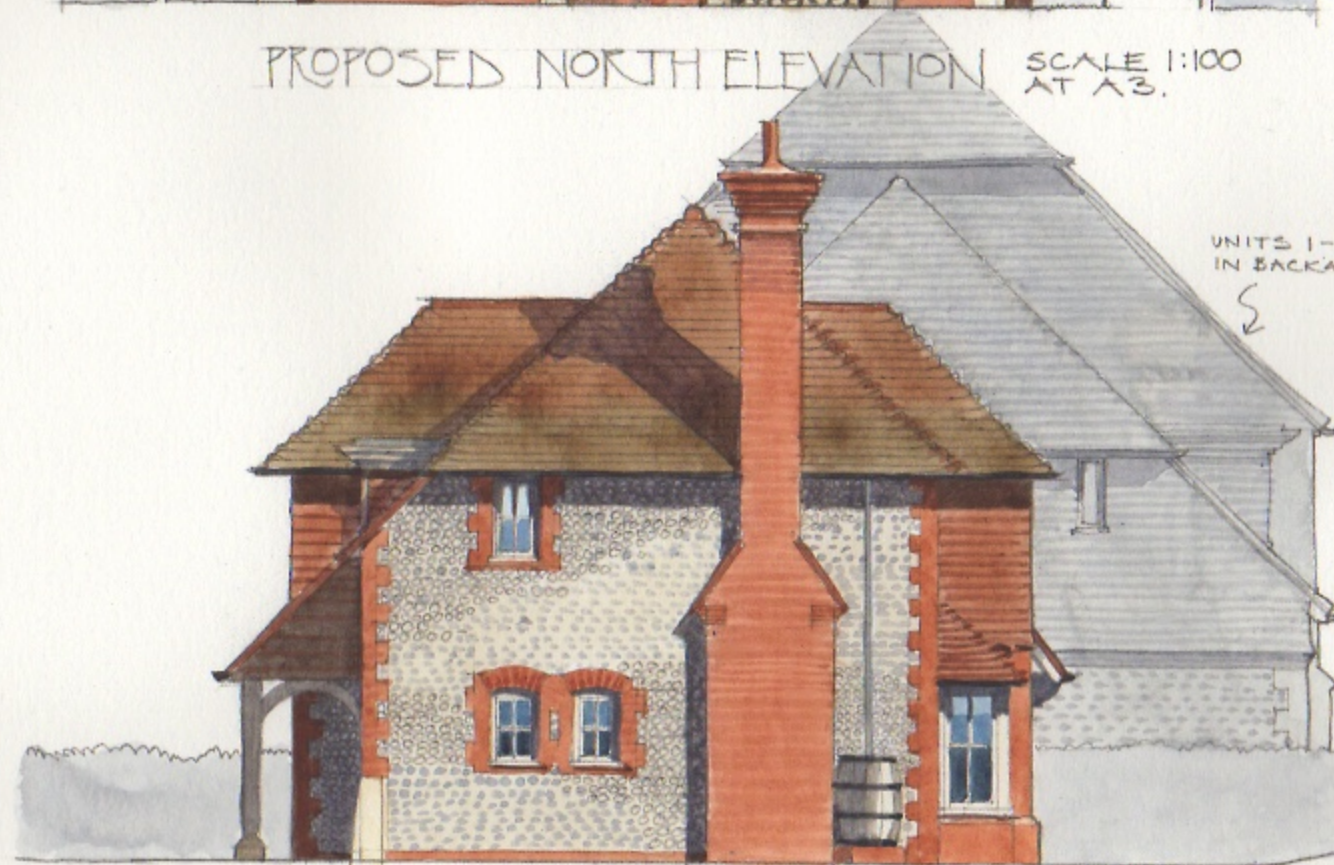

PROPOSED WEST ELEVATION SCALE 1:100 AT A3

UNITS 1-4 IN BACKGROUND



PROPOSED EAST ELEVATION SCALE 1:100 AT A3

EX. HEDGE TO AVENALS FARMHOUSE

0 1 2 3 4 5 6M
PHYSICAL SCALE IN METRES 1:100 AT A3

5 NEW HOUSES AT AVENALS FARM WATER LANE
ANKMERING BN 64EP WEST SUSSEX
JOB NO. 1428 DRWG NO 010
© 23rd FEBRUARY 2017

This drawing has been prepared for the sole purpose of submitting an application for planning permission only and does not purport to be a working or contractual drawing and should not be used for any construction or contractual purposes. This drawing has been based on survey drawings and information prepared by others. All dimensions and levels on all drawings must be checked and verified on site.

**SMALLEY
HALES**
ARCHITECTS
Steving and Walberton
West Sussex
07813 003558 / 07980 838884
office@smalleyhales.com
smalleyhales.com
Registered in England & Wales
Company No. 8886394