


General Notes:


Do not scale dimensions from this drawing, unless for Planning purposes.

The Contractor is responsible for checking all dimensions on site prior to commencement of the works.


This drawing is to be read in conjunction with the specification.

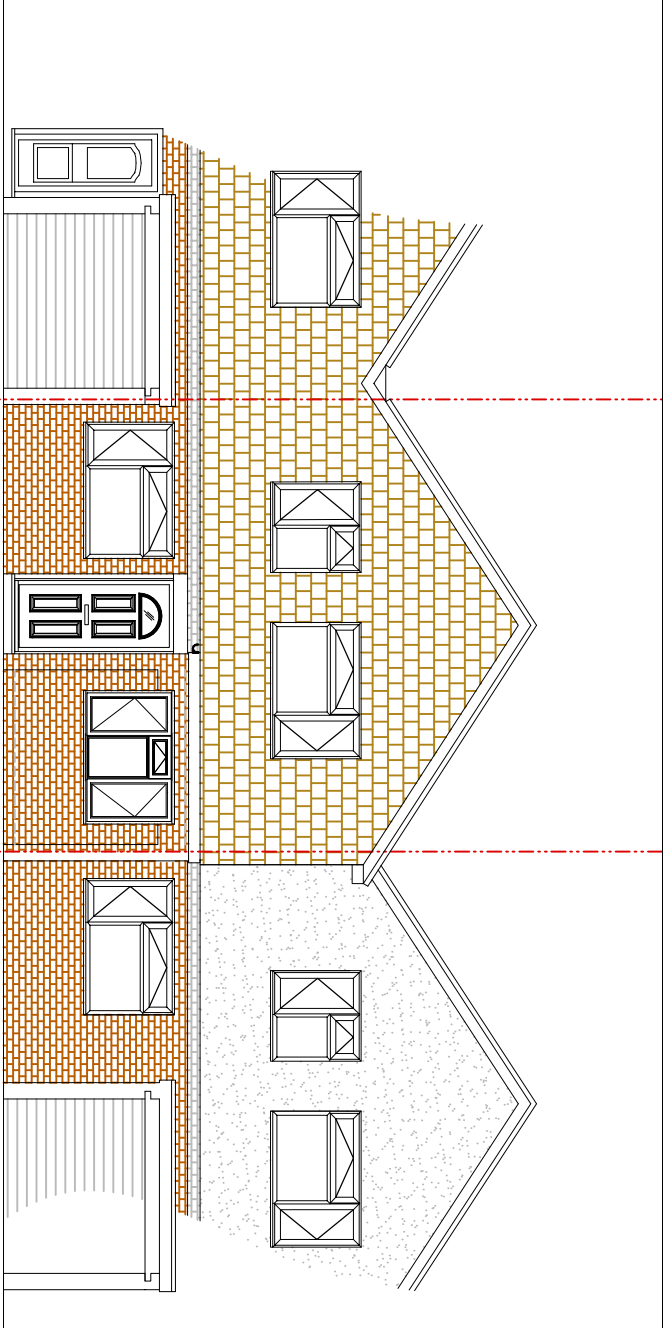



No. 45 No. 43 No. 41
NORTH ELEVATIONS

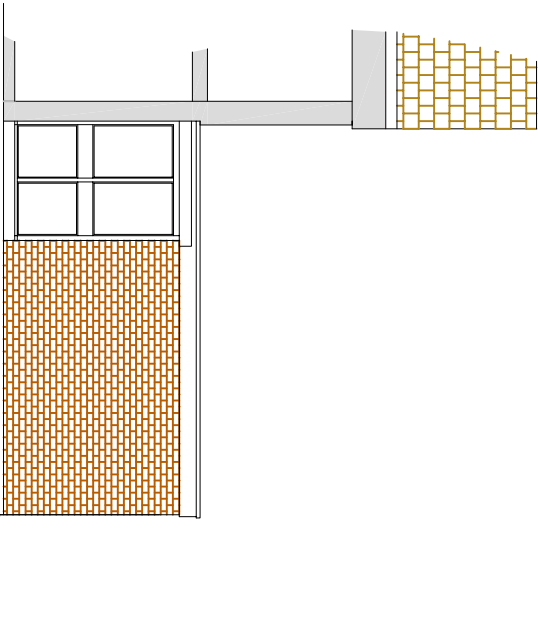

EAST ELEVATION

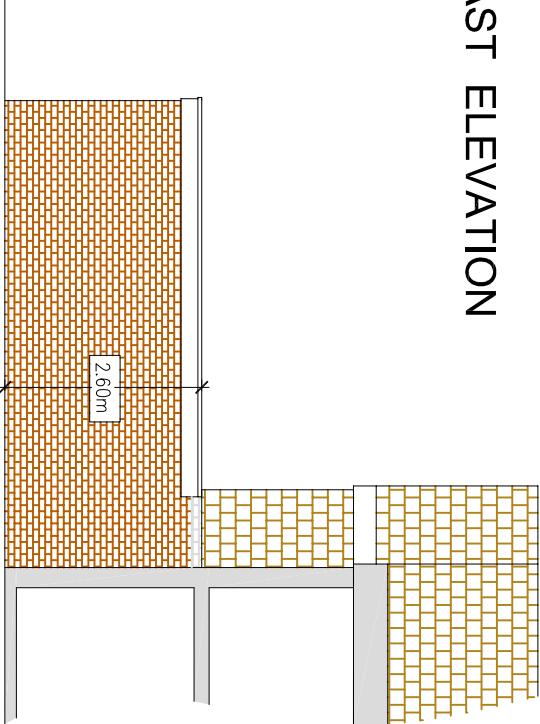

WEST ELEVATION

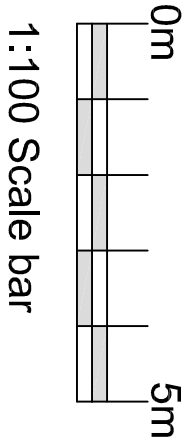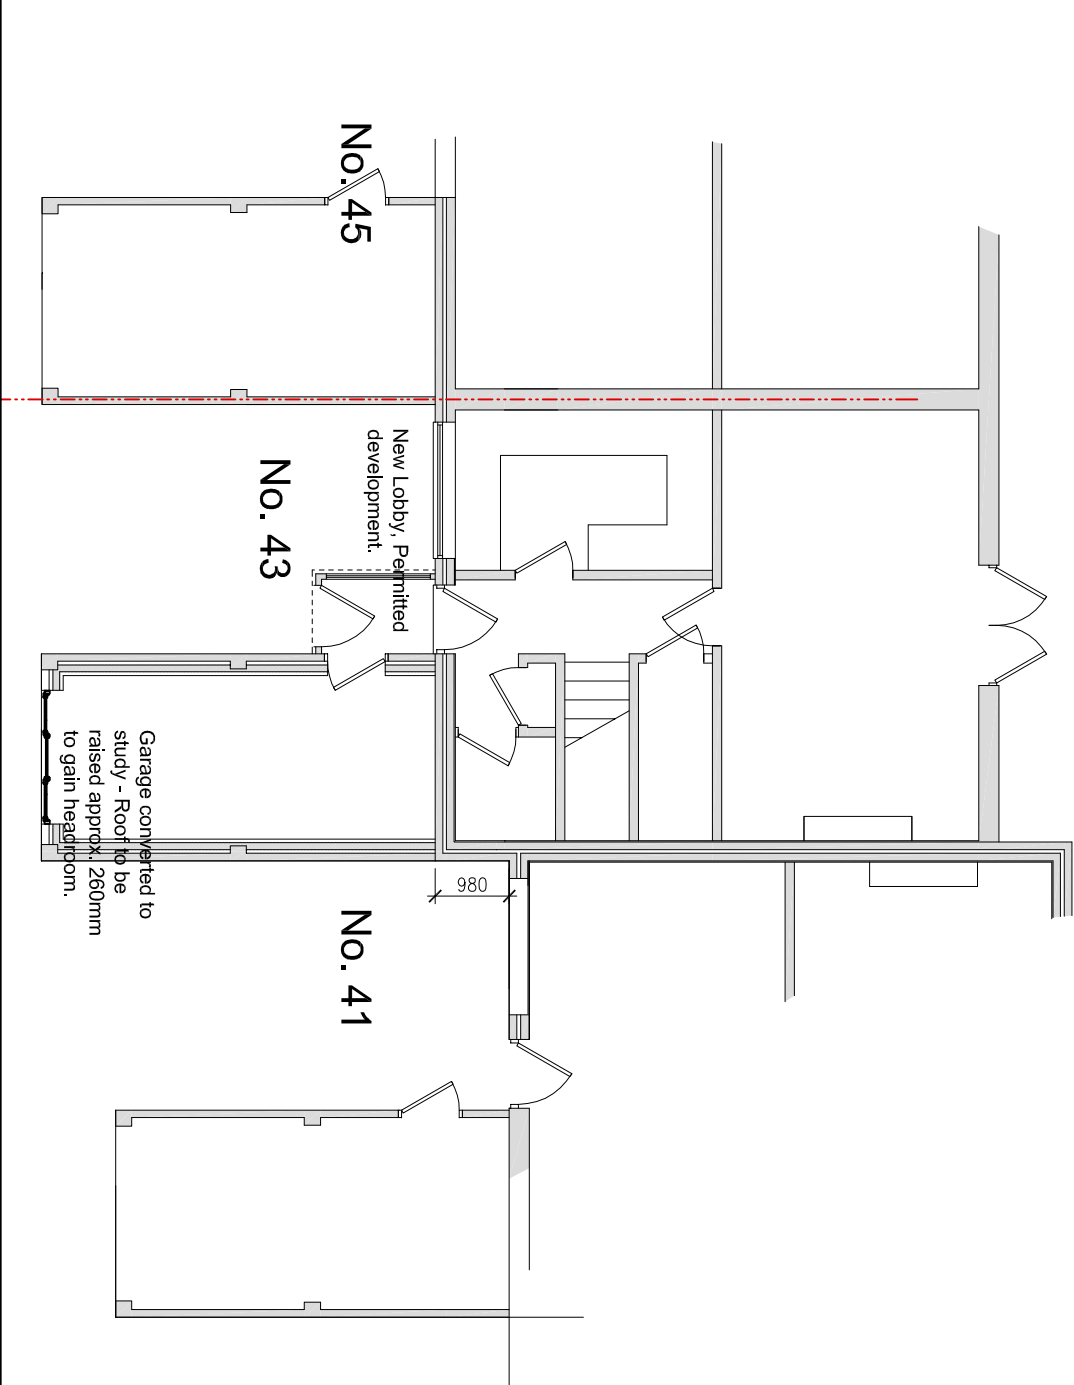

Revision	Date	Description
----------	------	-------------

Client:
S. Walley, 43 Cumberland Road, Anmering, BN16 4BJ

Project:
Garage Conversion

Drawing Title:
Proposed Plan and Elevations

Scale: Date: Drawn By:
1:100 24/05/2019 BE

Drawing Number: Revision:
1328/003 -

Brian Elstone Surveying Services Ltd
Brian Elstone, MCIOR, IMAPS, FCABE
Building Surveyor and Architectural Consultant
CDM Consultant
4 Heme Court, Station Road, Rustington,
West Sussex, BN16 3BQ
Phone: 01903 784884, Mobile: 07710 593021,
Email: brian@elstone.biz