



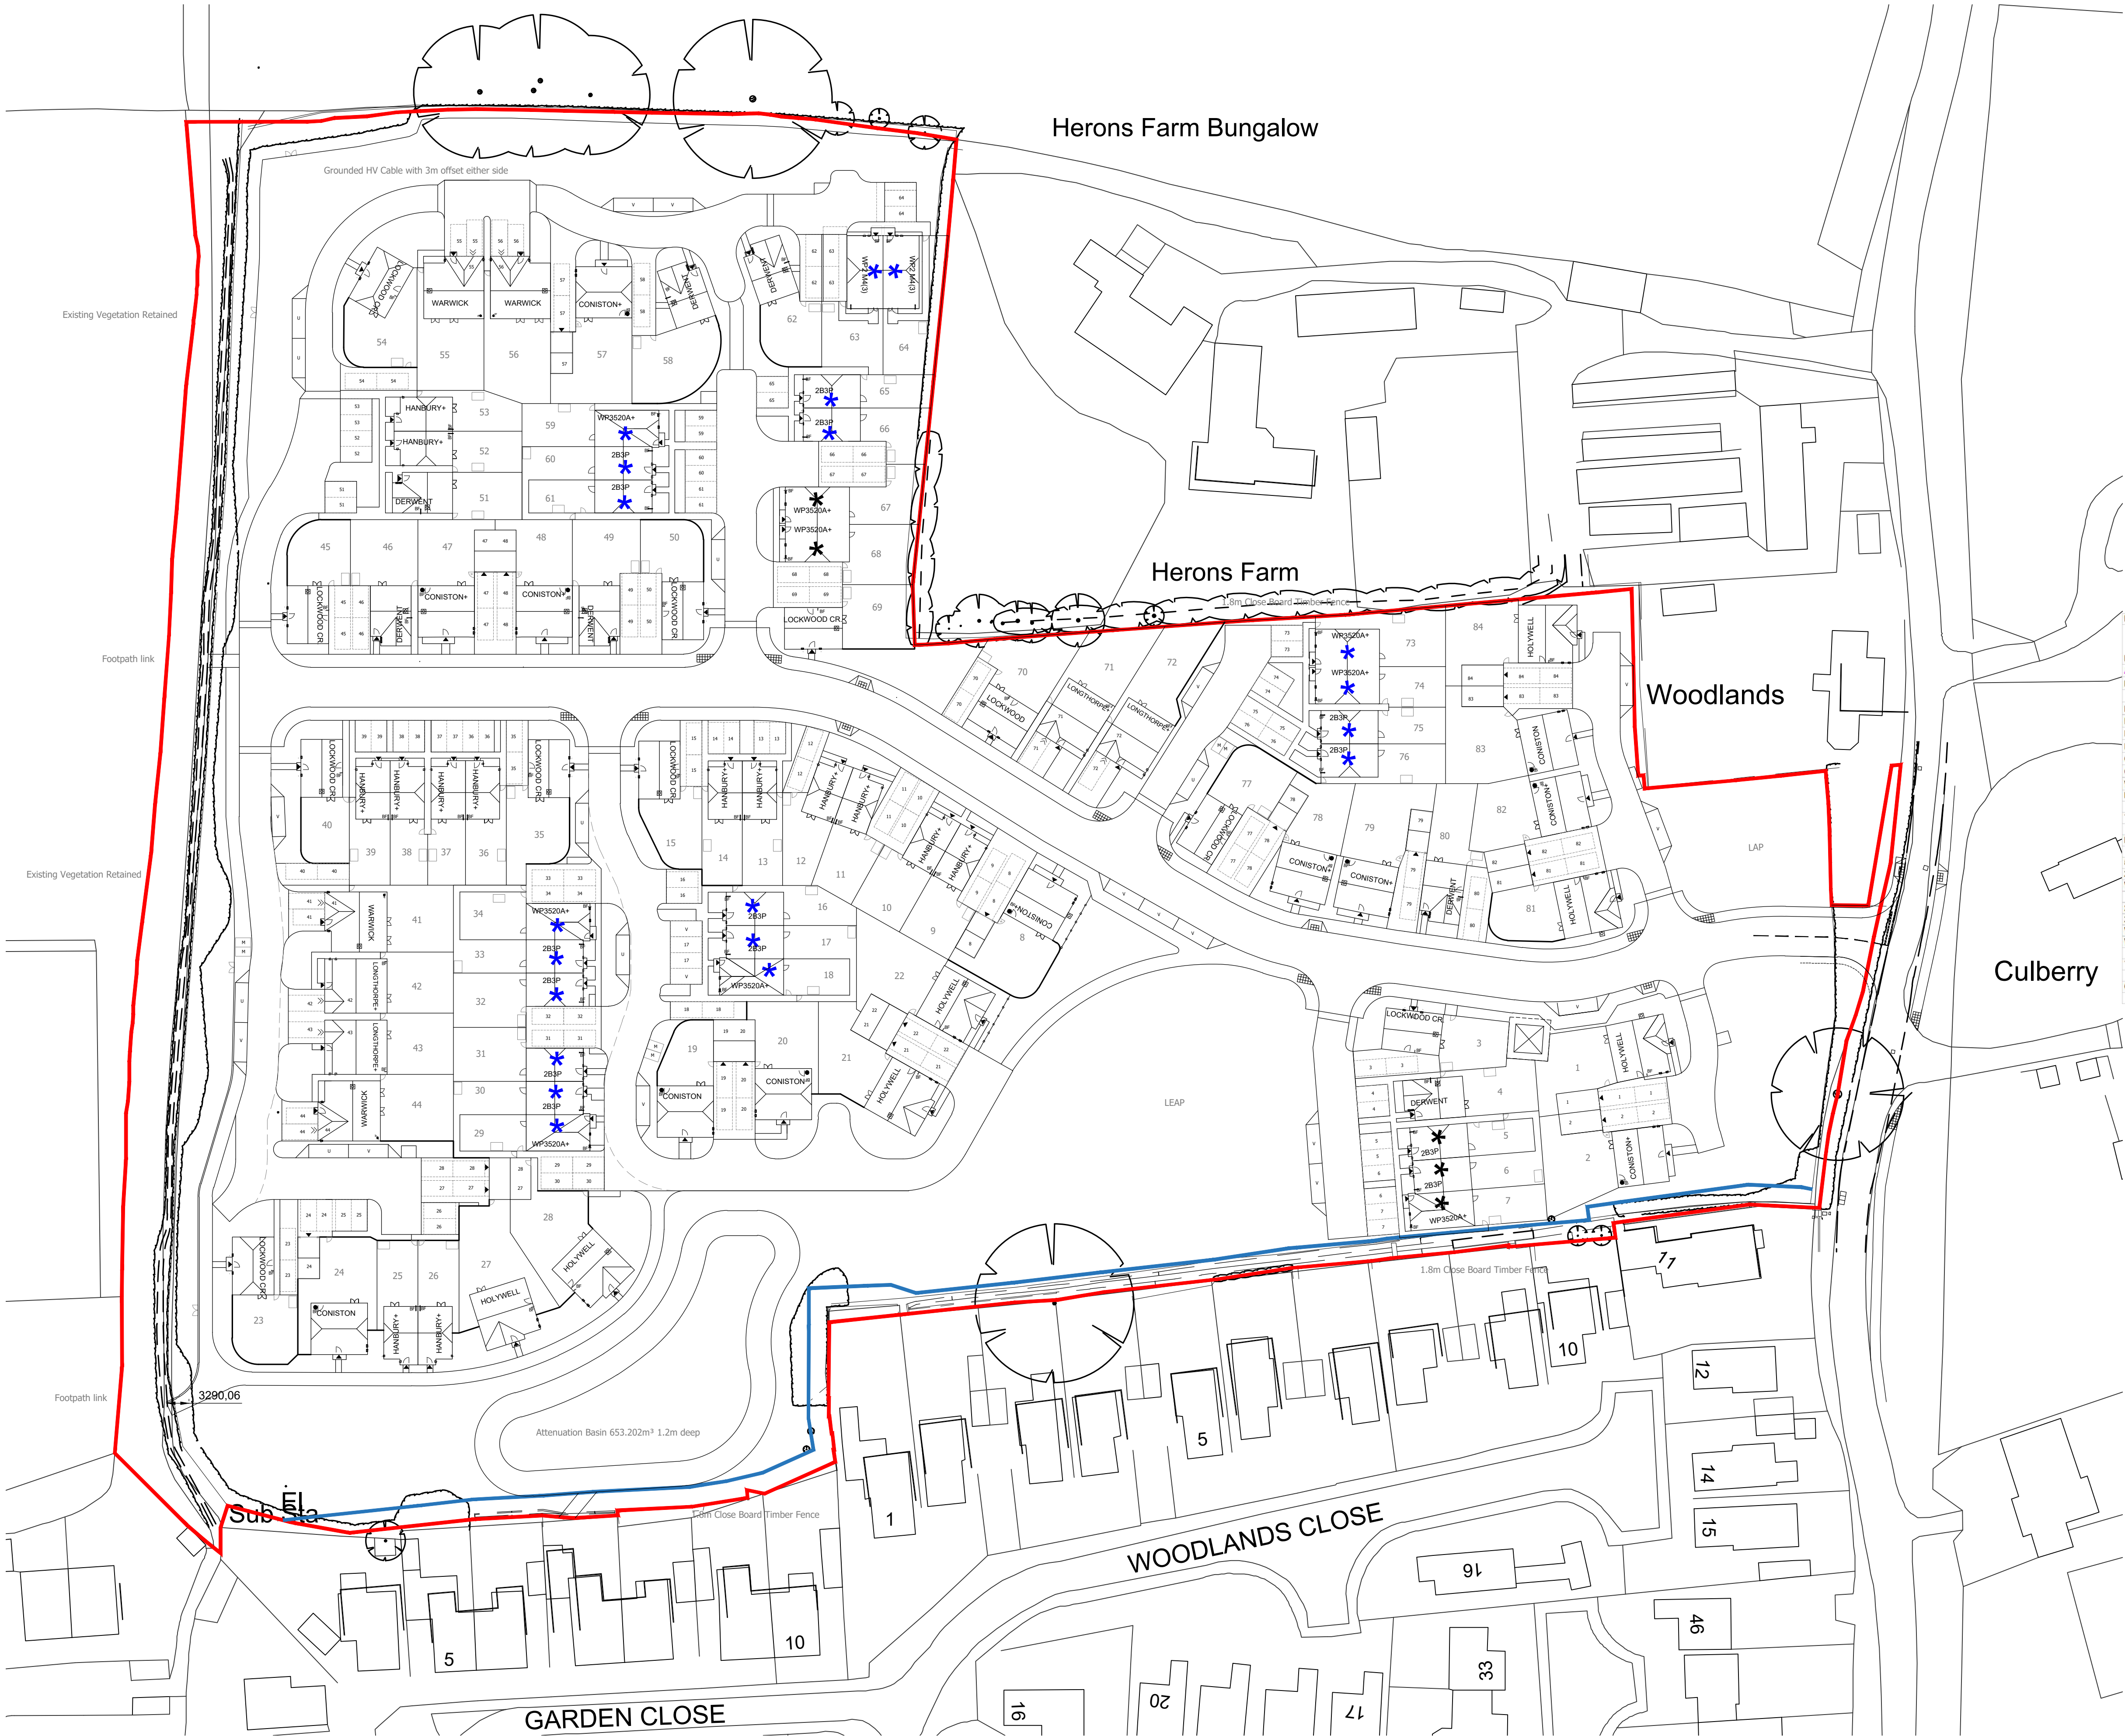

- Red Line Boundary
- HA Rental Property
- HA Shared Ownership Property

Dapper's Lane, Angmering									
Market	Compliance	Units sqft (Gross)	Total units	Total sqft	Beds	Storey	Type	Habitable Rooms	
ALL NS-S PRIVATE									
HANBURY+		788	14	10752	2	2	2B3P	5	
DERWENT		969	7	6783	2	2	2B3P	5	
LOCKWOOD		999	11	10989	2	2	2B3P	5	
LONGTHORPE+		1171	4	4884	3	2	3B4P	6	
CONISTON		1222	4	4888	3	2	3B4P	7	
CONISTON+	M4(2)	1234	8	9872	3	2	3B4P	7	
WARWICK		1333	4	5332	4	2	4B5P	7	
HOLYWELL		1414	7	8898	4	2	4B5P	8	
Total:			59	63198					
HA 30% (75%R 25%SO)									
5 SO									
2B3P		803	2	1606	2	2	2B3P	4	
WP3520A+		1001	3	3003	3	2	3B5P	5	
2B3P		803	12	9636	2	2	2B3P	4	
WP3520A+		1001	6	6006	3	2	3B5P	5	
WP2 M4(3)	M4(3)	1120	2	2240	2	2	2B3P	4	
Total:			25	22491					
Overall Site Total:			84	85689					

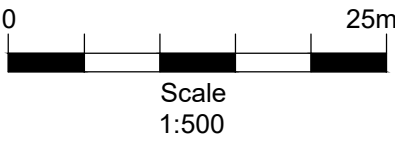

-

-

-

Rev

-

-

-

Date

PERSIMMON
Together, we make a home
Persimmon Homes Thames Valley
Persimmon House, Knoll Road,
Camberley, Surrey GU15 3TQ
Tel: 01276 808080

Site:

Dapper's Lane
Angmering
Littlehampton

Drawing Title:

Planning Layout - 84 Units

Drawing Status:

SUBMITTED

Date:

Nov 2019

Scale:

1:500 @A1

Org No:

A77-PL-01

Drawn by:

VW

Checked by:

ME

Rev:

-

ARUN DISTRICT COUNCIL A7729PL