



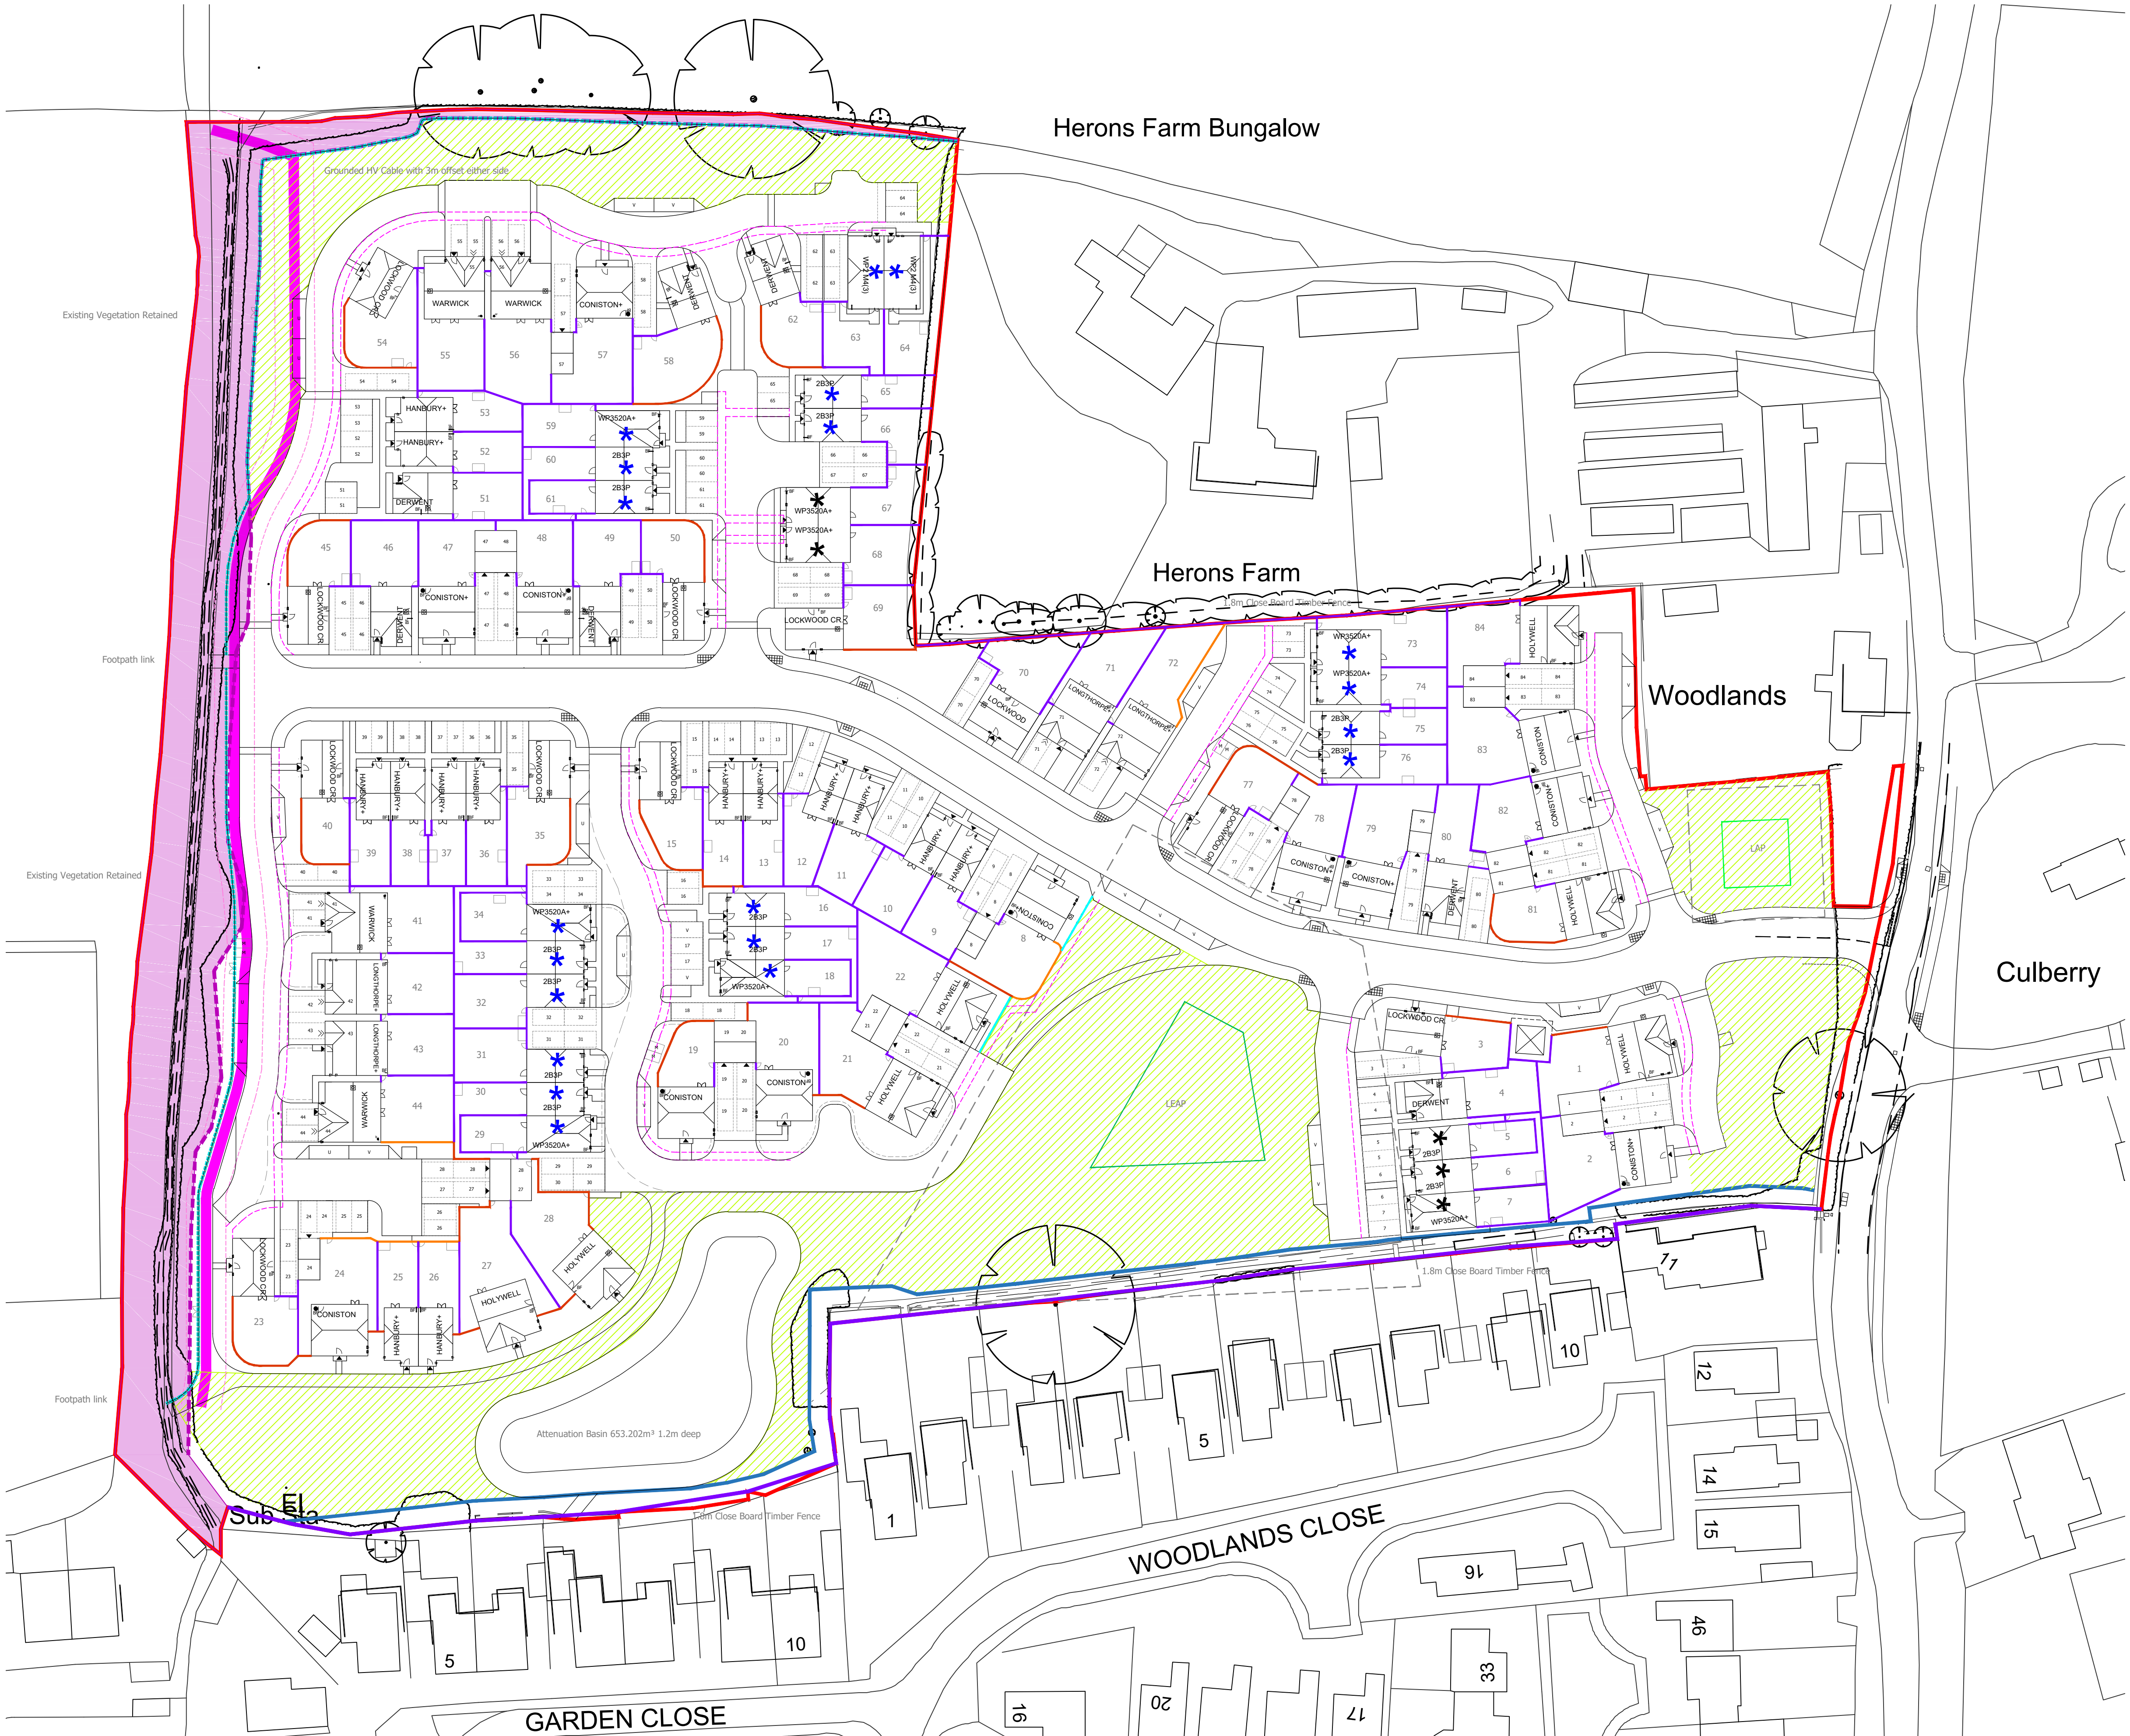

- LEGEND
- 3m Buffer Zone, as required by Arun District Council, in relation to the prevalent the watercourse.
 - Dormouse Protected Area - 2metre Offset
 - 0.5m Maintenance Strip
 - Grounded HV Cable - 6metre Offset
 - Utilities Margin 1.2metres

- LEGEND - BOUNDARY TREATMENT TYPES
- 1.8m Close Boarded Fence
 - 1.8m Brick Wall with tile crease top
 - 1.8m Brick Piers with tile crease top with timber infill fencing
 - 0.6m Wooden Knee Rail Fence
 - 1.2m Post and Rail Fence
 - LEAP with 20m Buffer
 - LAP with 5m Buffer
 - Open Space Area = 6590.909m²
Required: (2.2x84=185 residents) x 32m² = 5914m²

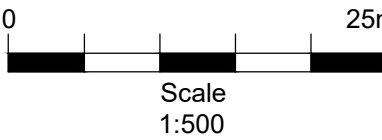

-		-
-		-
-		-
Rev		Date

PERSIMMON
Together, we make a home

Persimmon Homes Thames Valley
Persimmon House, Knoll Road,
Camberley, Surrey GU15 3TQ
Tel: 01276 808080

Site:	Date:
Dapper's Lane	Nov 2019
Angmering	Scale:
Littlehampton	1:500 @A1
	Org No:
	A77-PL-04

Drawing Title:	
External Works Layout	
Drawing Status:	
SUBMITTED	
Drawn by:	Checked by:
VW	ME
Rev:	-