


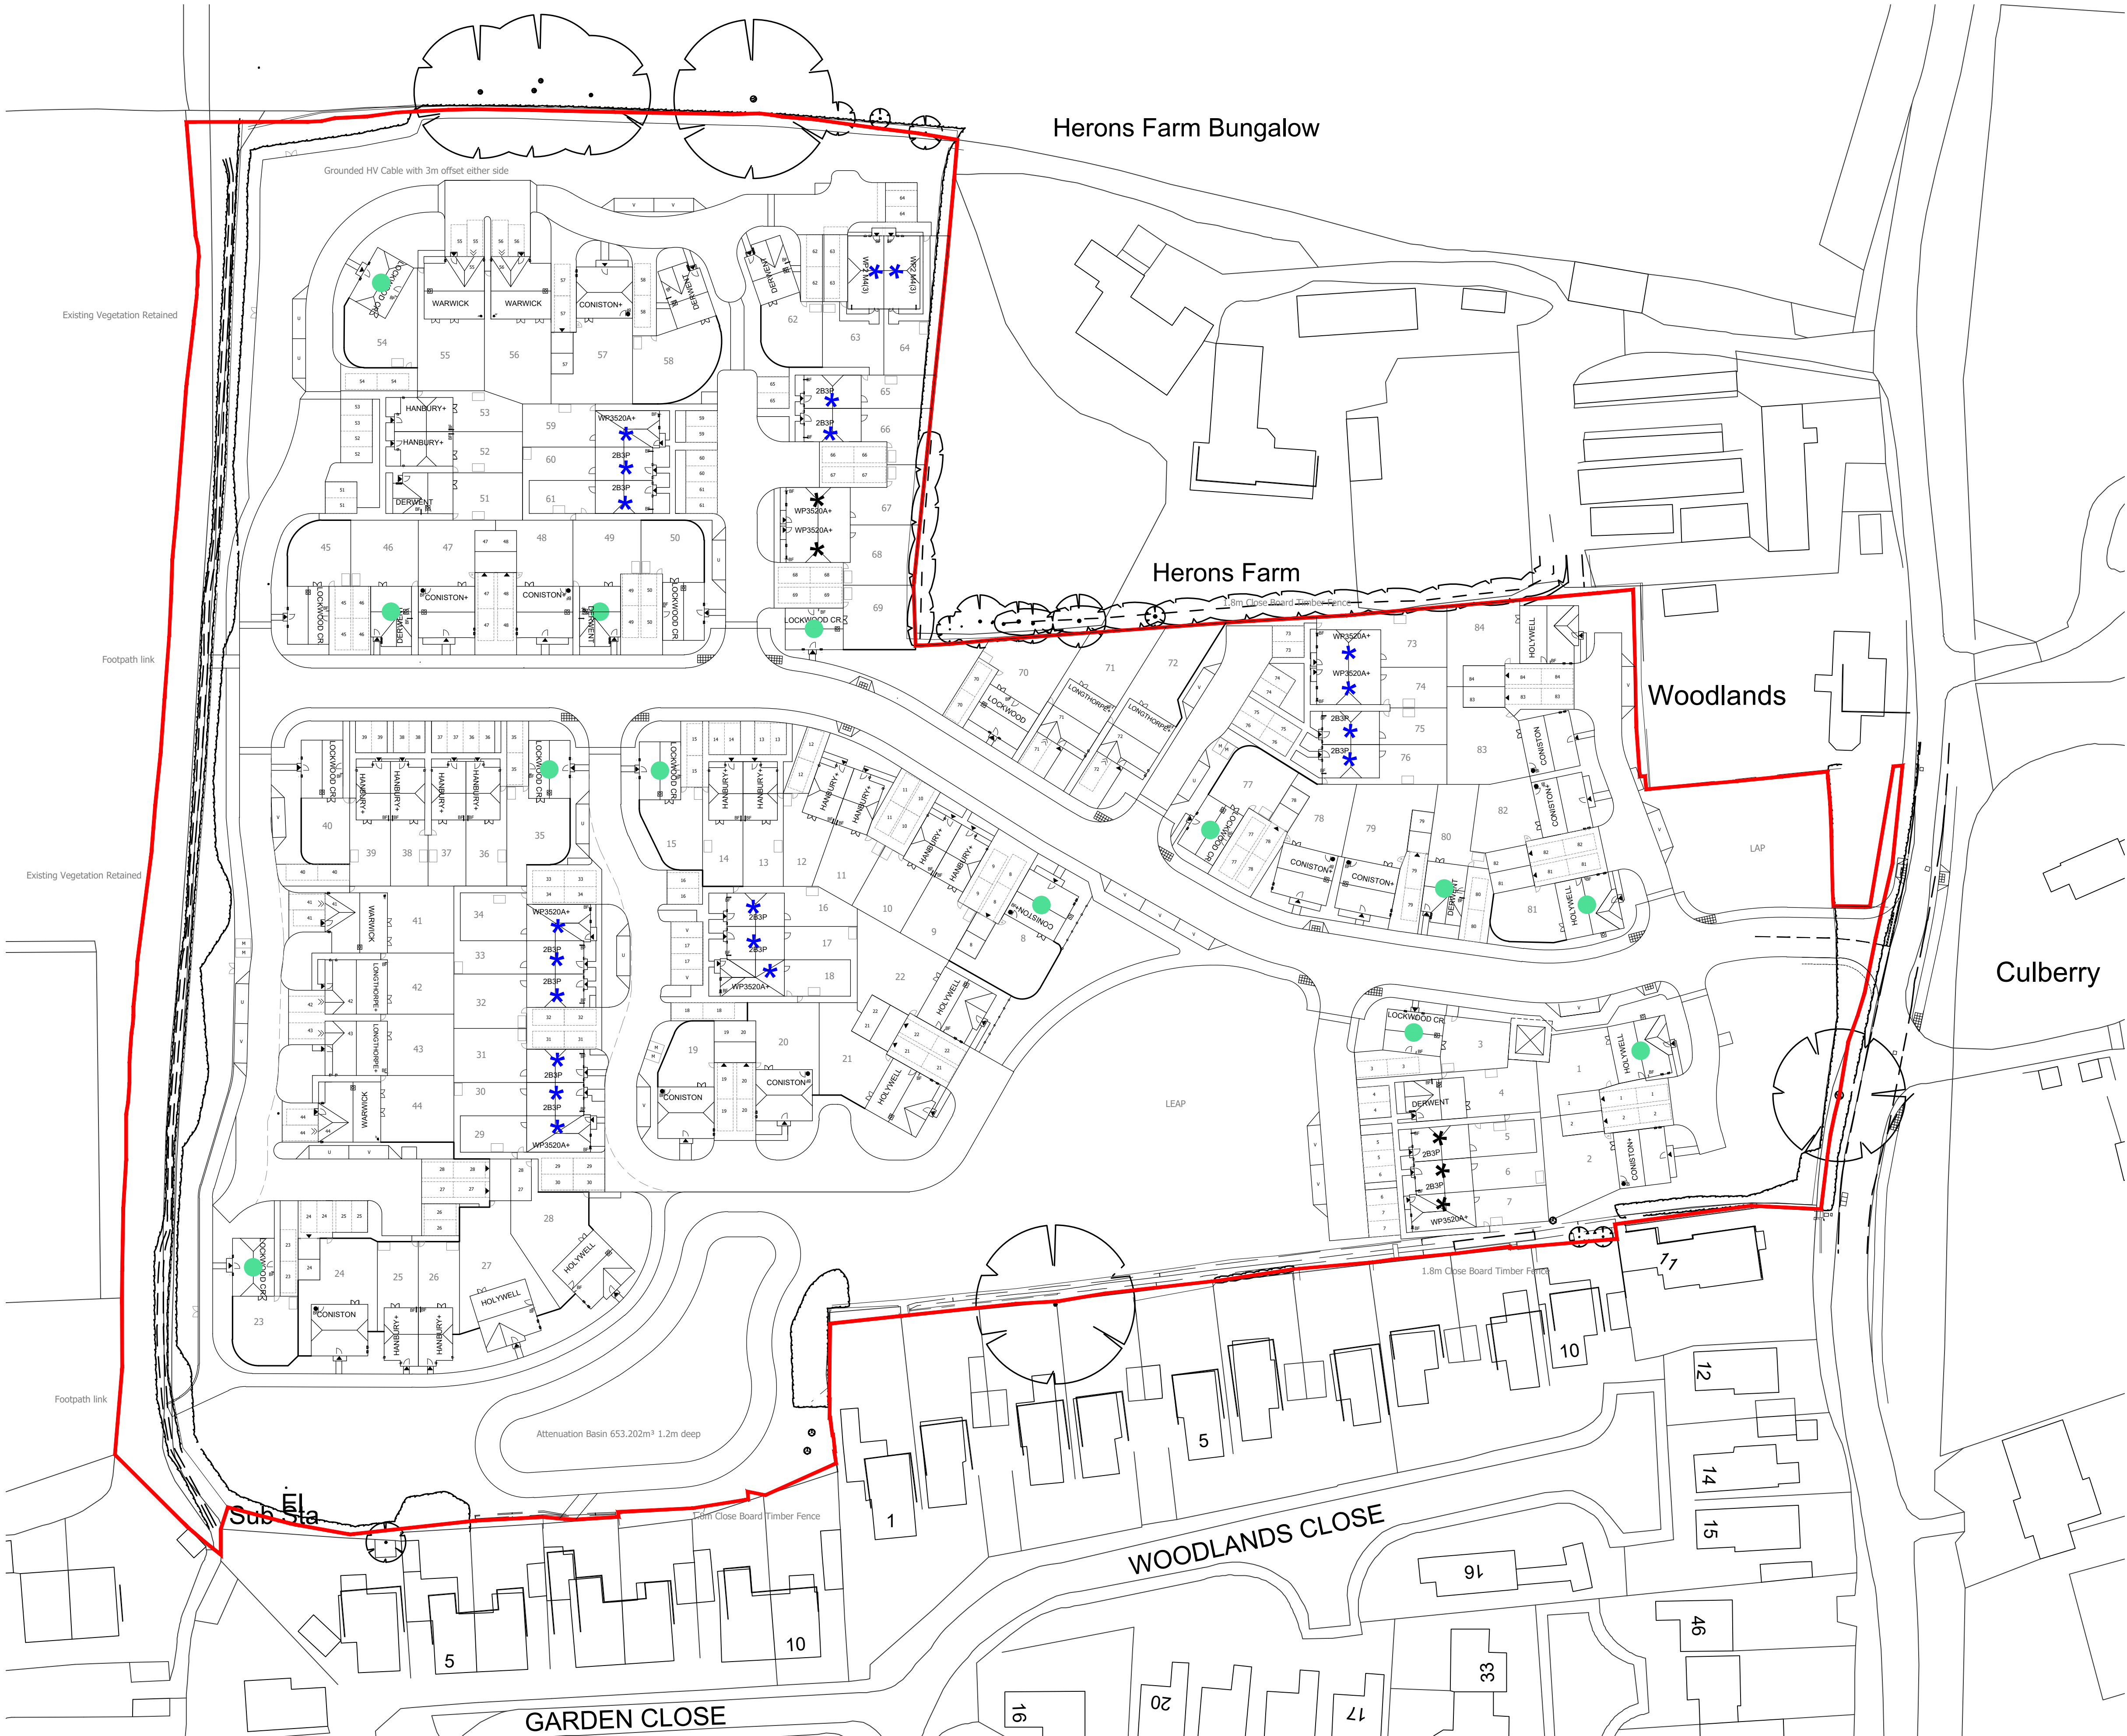

- LEGEND - CHARACTER AREAS
- The Gateway
 - Village Green
 - The Avenue
 - Key Building

0 25m
Scale
1:500

-	-	-
-	-	-
-	-	-
Rev		Date

**PERSIMMON**
Together, we make a home
Persimmon Homes Thames Valley
Persimmon House, Knoll Road,
Camberley, Surrey GU15 3TQ
Tel: 01276 808080

Site:	Date:
Dapper's Lane	Nov 2019
Angmering	Scale:
Littlehampton	1:500 @A1
	Org No:
	A77-PL-12

Drawing Title:	
Character Areas and Key Buildings Plan	
Drawing Status:	
SUBMITTED	
Drawn by:	Checked by:
VW	ME
Rev:	
-	