



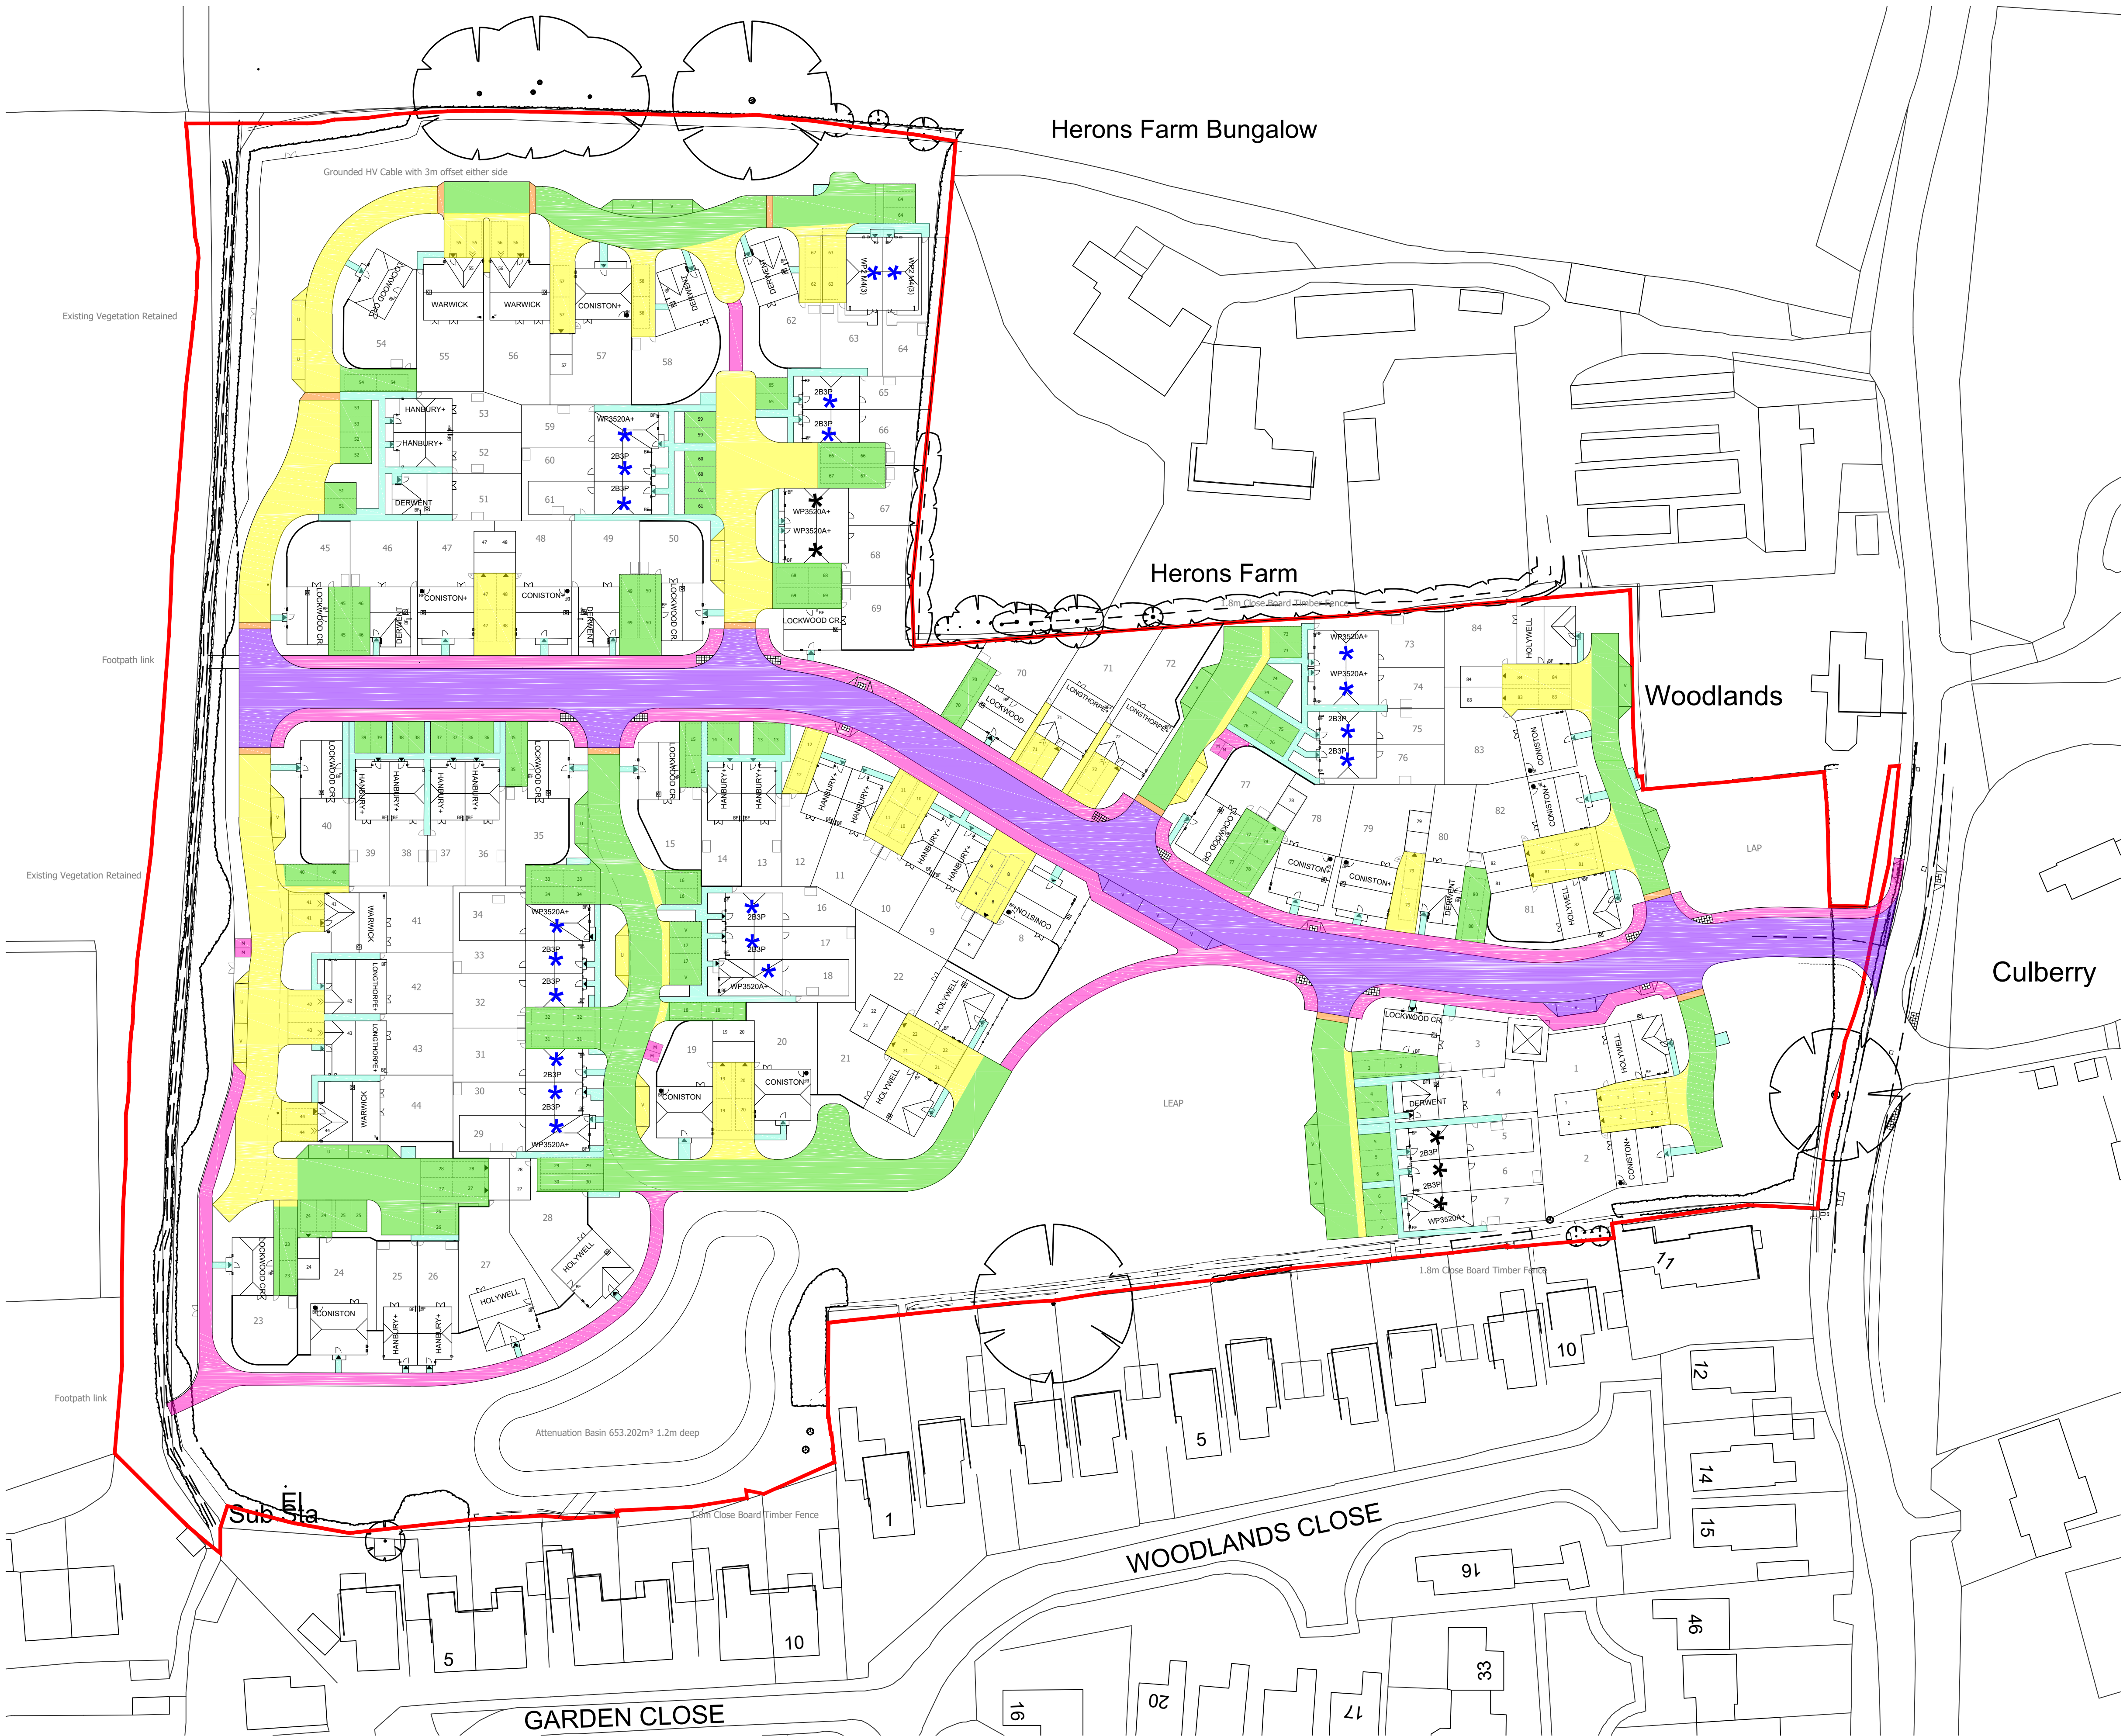

LEGEND - Materials

- Marshalls Keyblock Burrt Ochre Non Permeable (or similar)
- Marshalls Priora Burrt Ochre Permeable (or similar)
- Pavement Tarmac
- Road Tarmac
- Buff 900x900 Slabs
- Granite Cobble Setts

Spray and Chip Braken Colour for around the LEAP areas - see landscape drawings

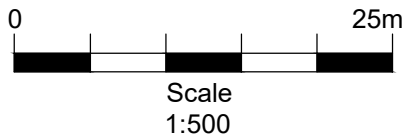

|     |  |      |
|-----|--|------|
| -   |  | -    |
| -   |  | -    |
| -   |  | -    |
| Rev |  | Date |

**PERSIMMON**  
Together, we make a home

**Persimmon Homes Thames Valley**  
Persimmon House, Knoll Road,  
Camberley, Surrey GU15 3TQ  
Tel: 01276 808080

|         |                                             |  |
|---------|---------------------------------------------|--|
| Site:   | Dapper's Lane<br>Angmering<br>Littlehampton |  |
| Date:   | Nov 2019                                    |  |
| Scale:  | 1:500 @A1                                   |  |
| Org No: | A77-PL-13                                   |  |

|                 |                        |                |
|-----------------|------------------------|----------------|
| Drawing Title:  | Surface Treatment Plan |                |
| Drawing Status: | SUBMITTED              |                |
| Drawn by:       | VW                     | Checked by: ME |
| Rev:            | -                      |                |