

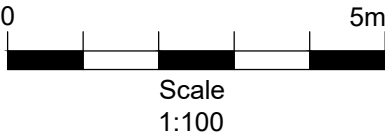


Village Green - 2B3P
NSS 2B3P
2.0m² storage

Plots 65-66 - AS
75-76 - AS

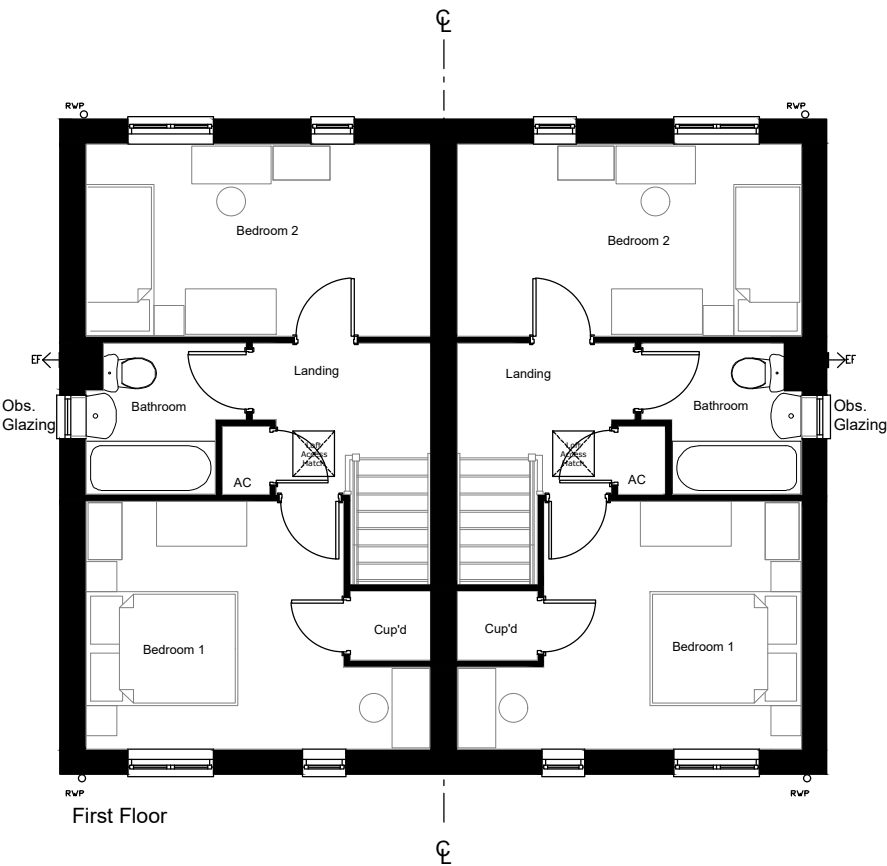

Rev	-	-	-
-	-	-	-
-	-	-	-
Rev	-	-	-
Date			

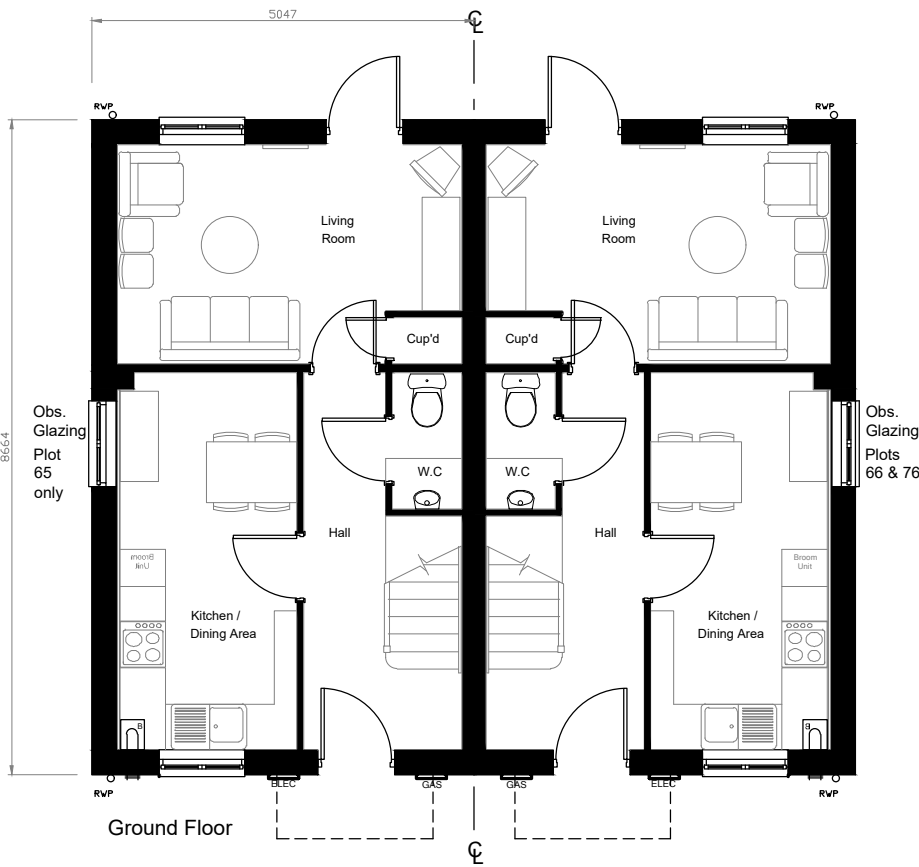

PERSIMMON

Together, we make a home

Persimmon Homes Thames Valley
Persimmon House, Knoll Road,
Camberley, Surrey GU15 3TQ
Tel: 01276 808080

Site:	Date:
Dapper's Lane Angmering	Nov. 2019
Scale:	1:100 @ A3
Drq No:	A77_PL_HA_P1

Drawing Title:	
Village Green - 2B3P Floor Plans	

Drawing Status:	Drawn by:	Checked by:
SUBMITTED	VW	ME
	Rev:	
	-	