
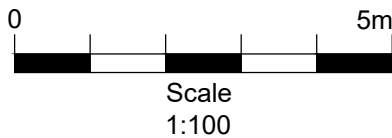
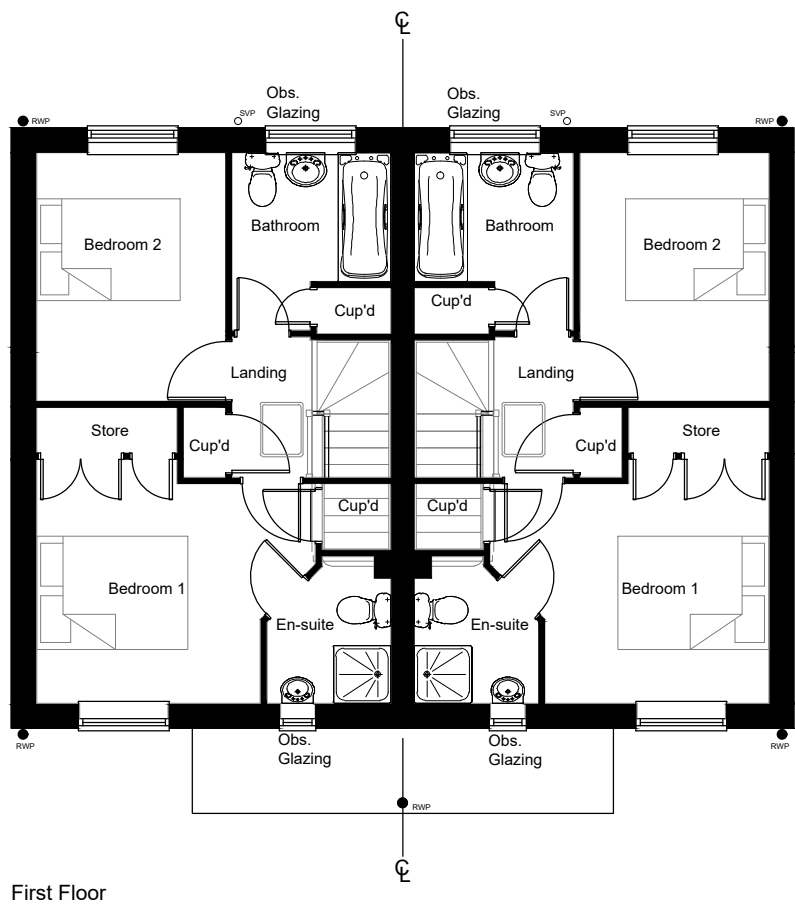


The Avenue - Hanbury+
NSS 2B3P
2.0m² storage

- Plots 9-10 - AS
11-12 - AS
13-14 - AS
36-37 - AS
38-39 - AS

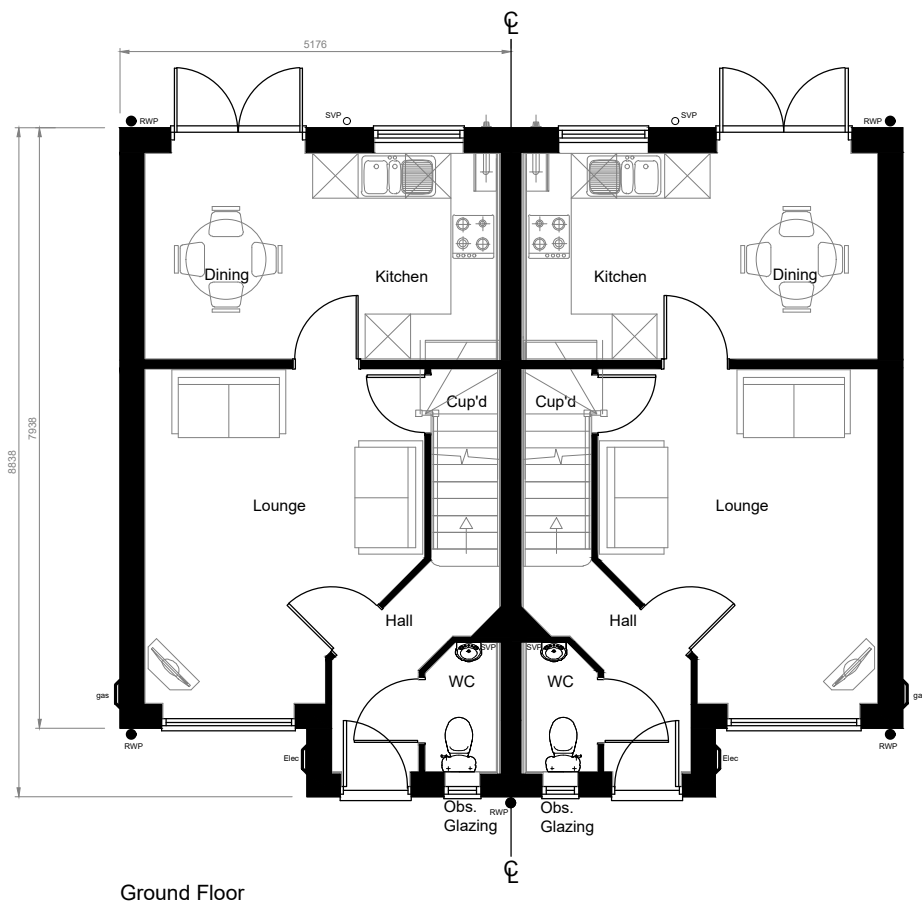

Rev		Date

PERSIMMON
Together, we make a home

Persimmon Homes Thames Valley
Persimmon House, Knoll Road,
Camberley, Surrey GU15 3TQ
Tel: 01276 808080

Site:	Date:
Dapper's Lane Angmering	Nov. 2019
Scale:	1:100 @ A3
Dwg No:	A77_PL_HANP_P1

Drawing Title:
The Avenue - Hanbury+ Floor Plans

Drawing Status:	Drawn by:	Checked by:
SUBMITTED	VW	ME
	Rev:	