



Gateway - Holywell
NSS 4B5P
3m² storage

Plot 84 - OP

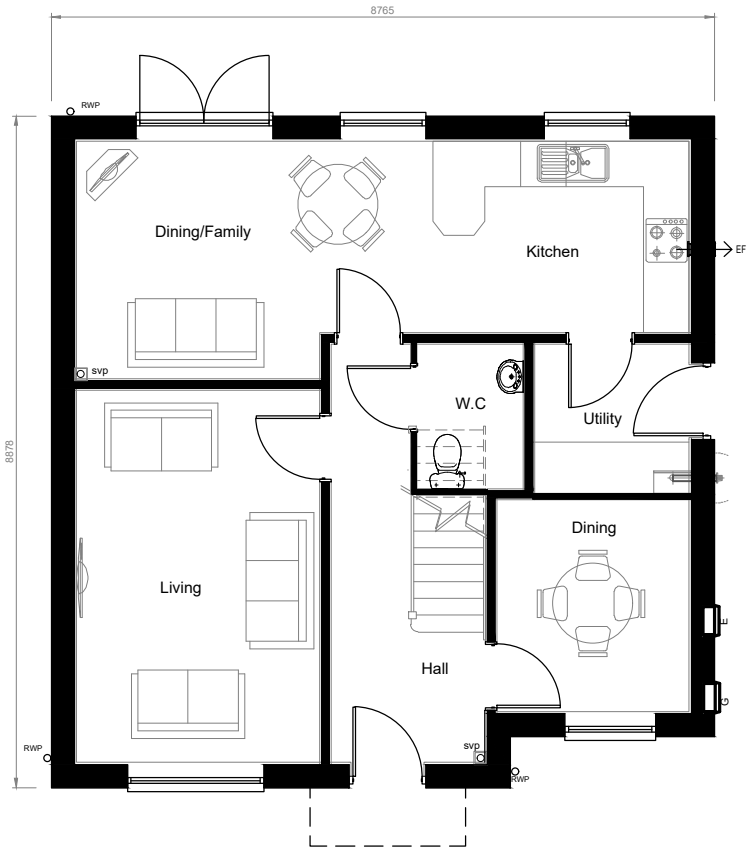

Ground Floor

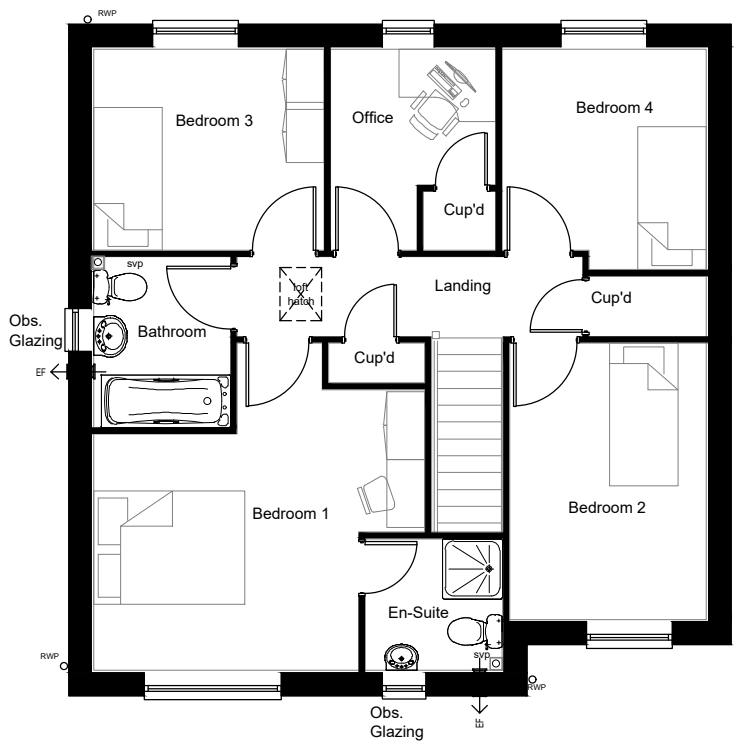

First Floor



Scale
1:100

-	-	-
-	-	-
-	-	-
Rev	Date	



Persimmon Homes Thames Valley
Persimmon House, Knoll Road,
Camberley, Surrey GU15 3TQ
Tel: 01276 808080

Site:
Dapper's Lane
Angmering

Date:
Nov. 2019

Scale:
1:100 @ A3

Dwg No:
A77_PL_HOL_P1

Drawing Title:
Gateway - Holywell Floor Plans

Drawing Status:
SUBMITTED

Drawn by:
VW

Checked by:
ME

Rev:
-