



Gateway - Holywell
NSS 4B5P
3m² storage

Plot 1 - OP
81 - AS

Key Building

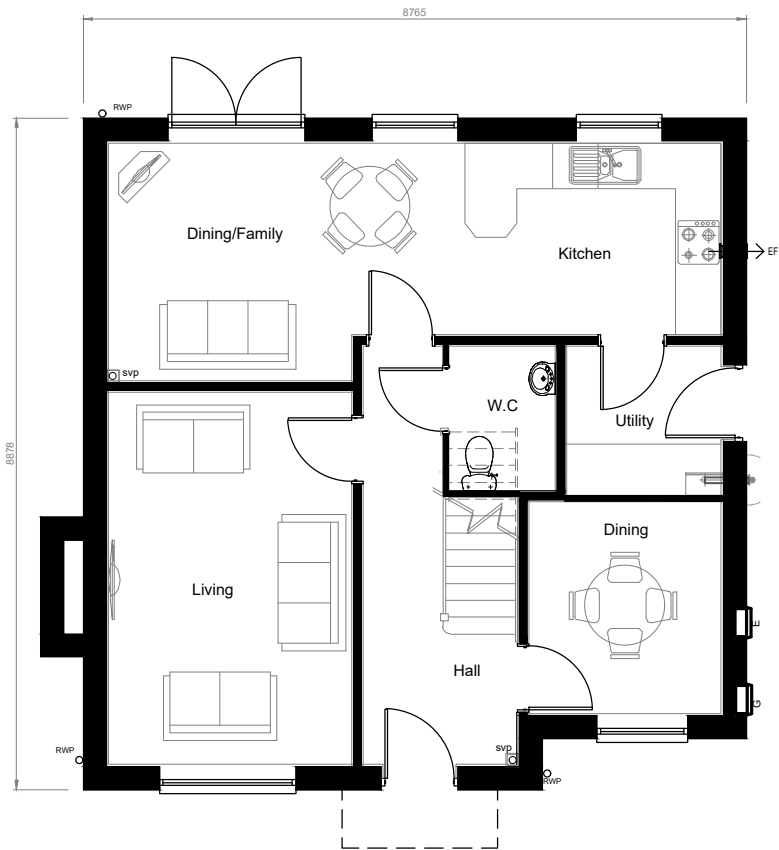

Ground Floor

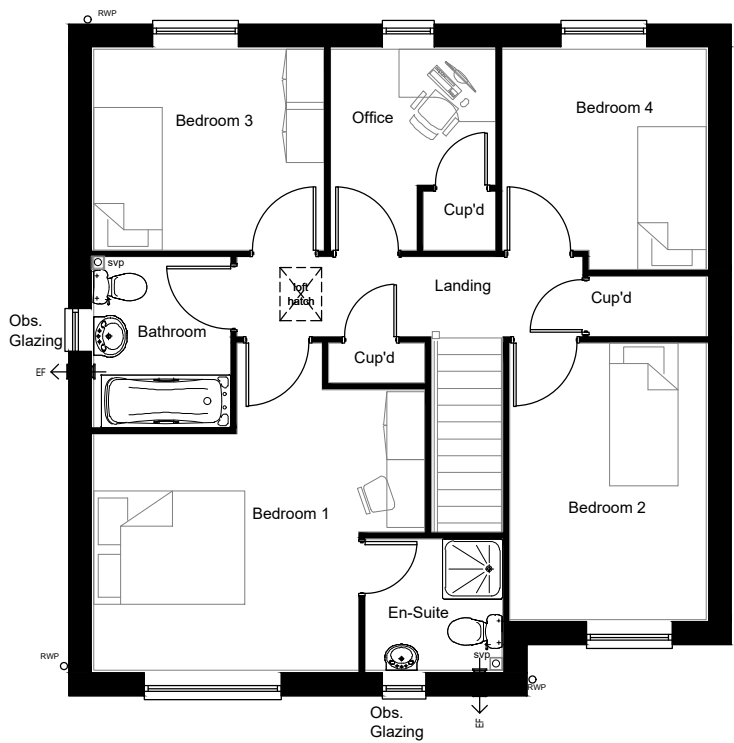

First Floor



Scale
1:100

-	-	-
-	-	-
-	-	-
Rev	Date	



Persimmon Homes Thames Valley
Persimmon House, Knoll Road,
Camberley, Surrey GU15 3TQ
Tel: 01276 808080

Site:
Dapper's Lane
Angmering

Date:
Nov. 2019

Scale:
1:100 @ A3

Drq No:
A77_PL_HOL_P2

Drawing Title:
Gateway - Holywell Floor Plans

Drawing Status:
SUBMITTED

Drawn by:
VW
Checked by:
ME

Rev:
-