



The Avenue - Longthorpe+
NSS 3B4P
2.5m² storage

Plot 71 - OP
72 - OP

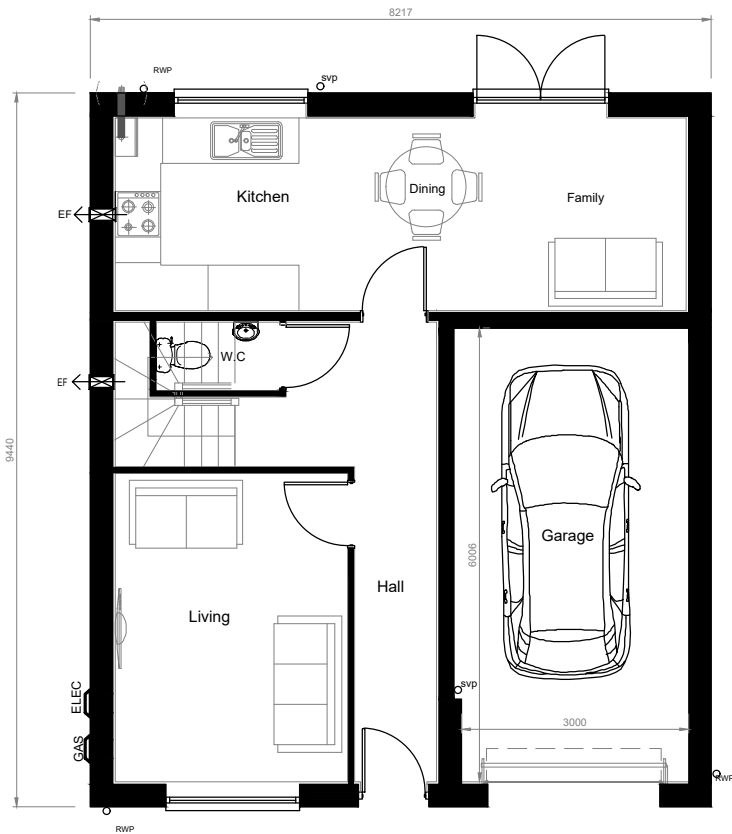

Ground Floor

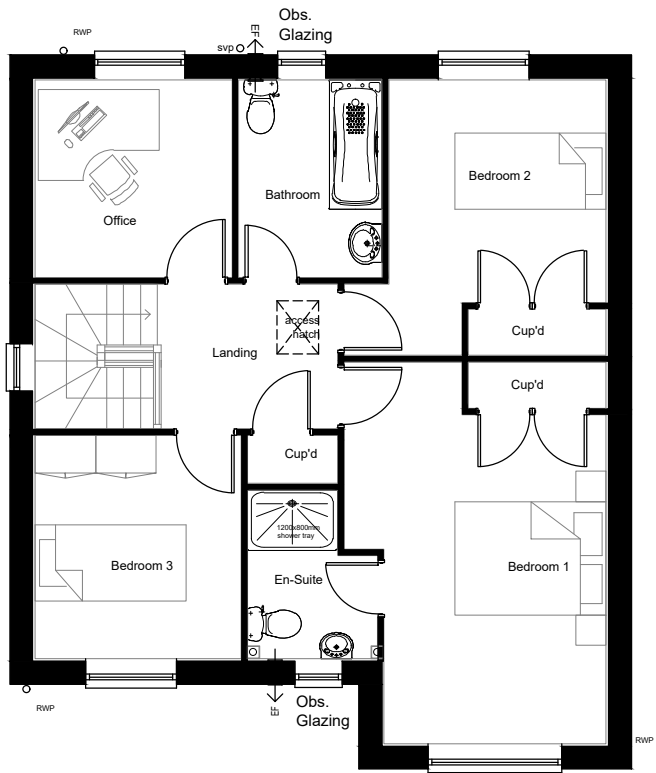

First Floor



Scale
1:100

-	-	-
-	-	-
-	-	-
Rev		Date



Persimmon Homes Thames Valley
Persimmon House, Knoll Road,
Camberley, Surrey GU15 3TQ
Tel: 01276 808080

Site:
Dapper's Lane
Angmering

Date:
Nov. 2019

Scale:
1:100 @ A3

Drg No:
A77_PL_LONP_P1

Drawing Title:
The Avenue - Longthorpe+ Floor Plans

Drawing Status:
SUBMITTED

Drawn by:
VW

Checked by:
ME

Rev:
-